The Contractor is responsible for checking dimensions and any discrepancy to be verified with the Architects before proceeding. Figured dimensions to be worked to only.
DO NOT SCALE

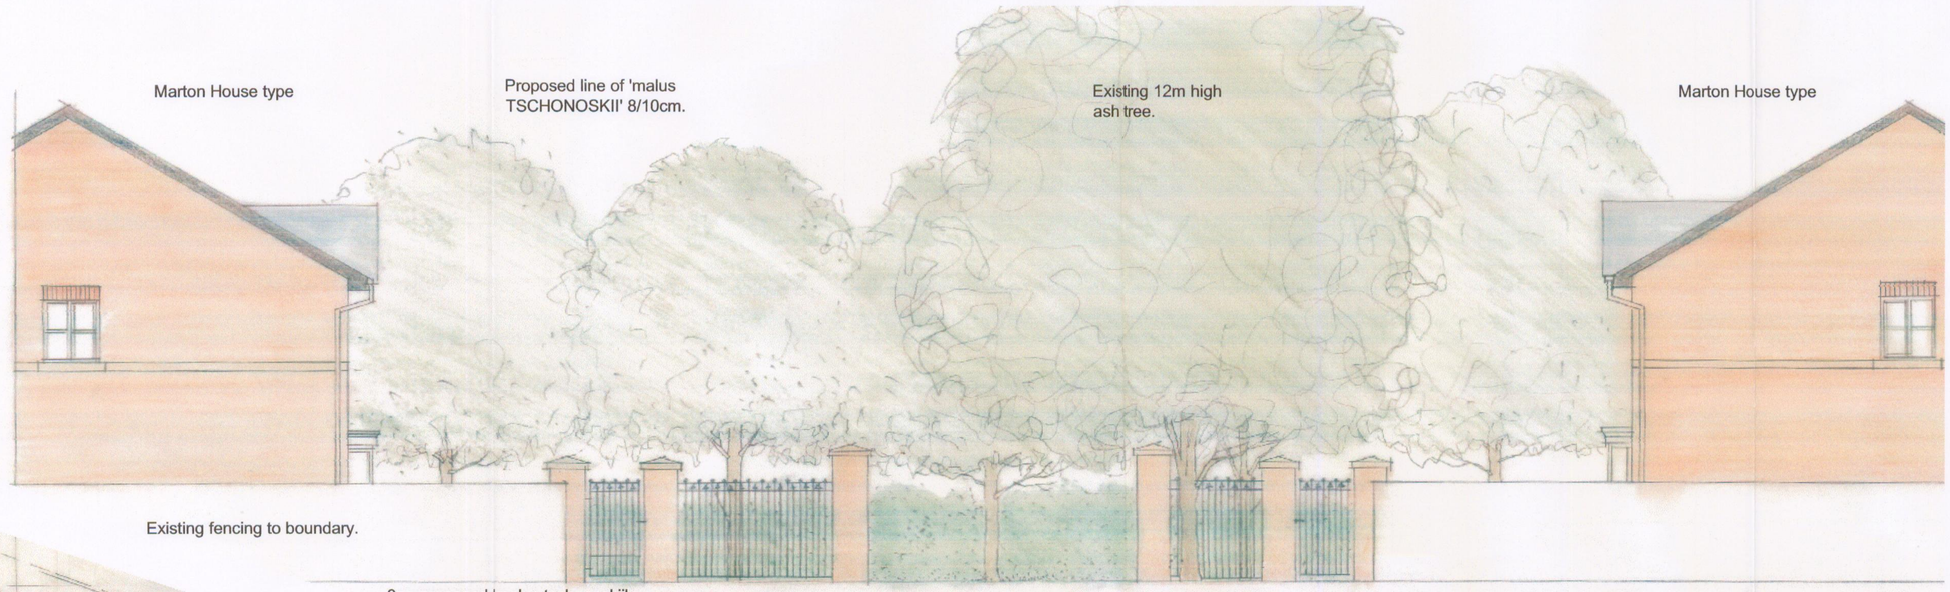

Elevation of proposed piers, gates and railings terminating Dresden Street. (scale 1:50)

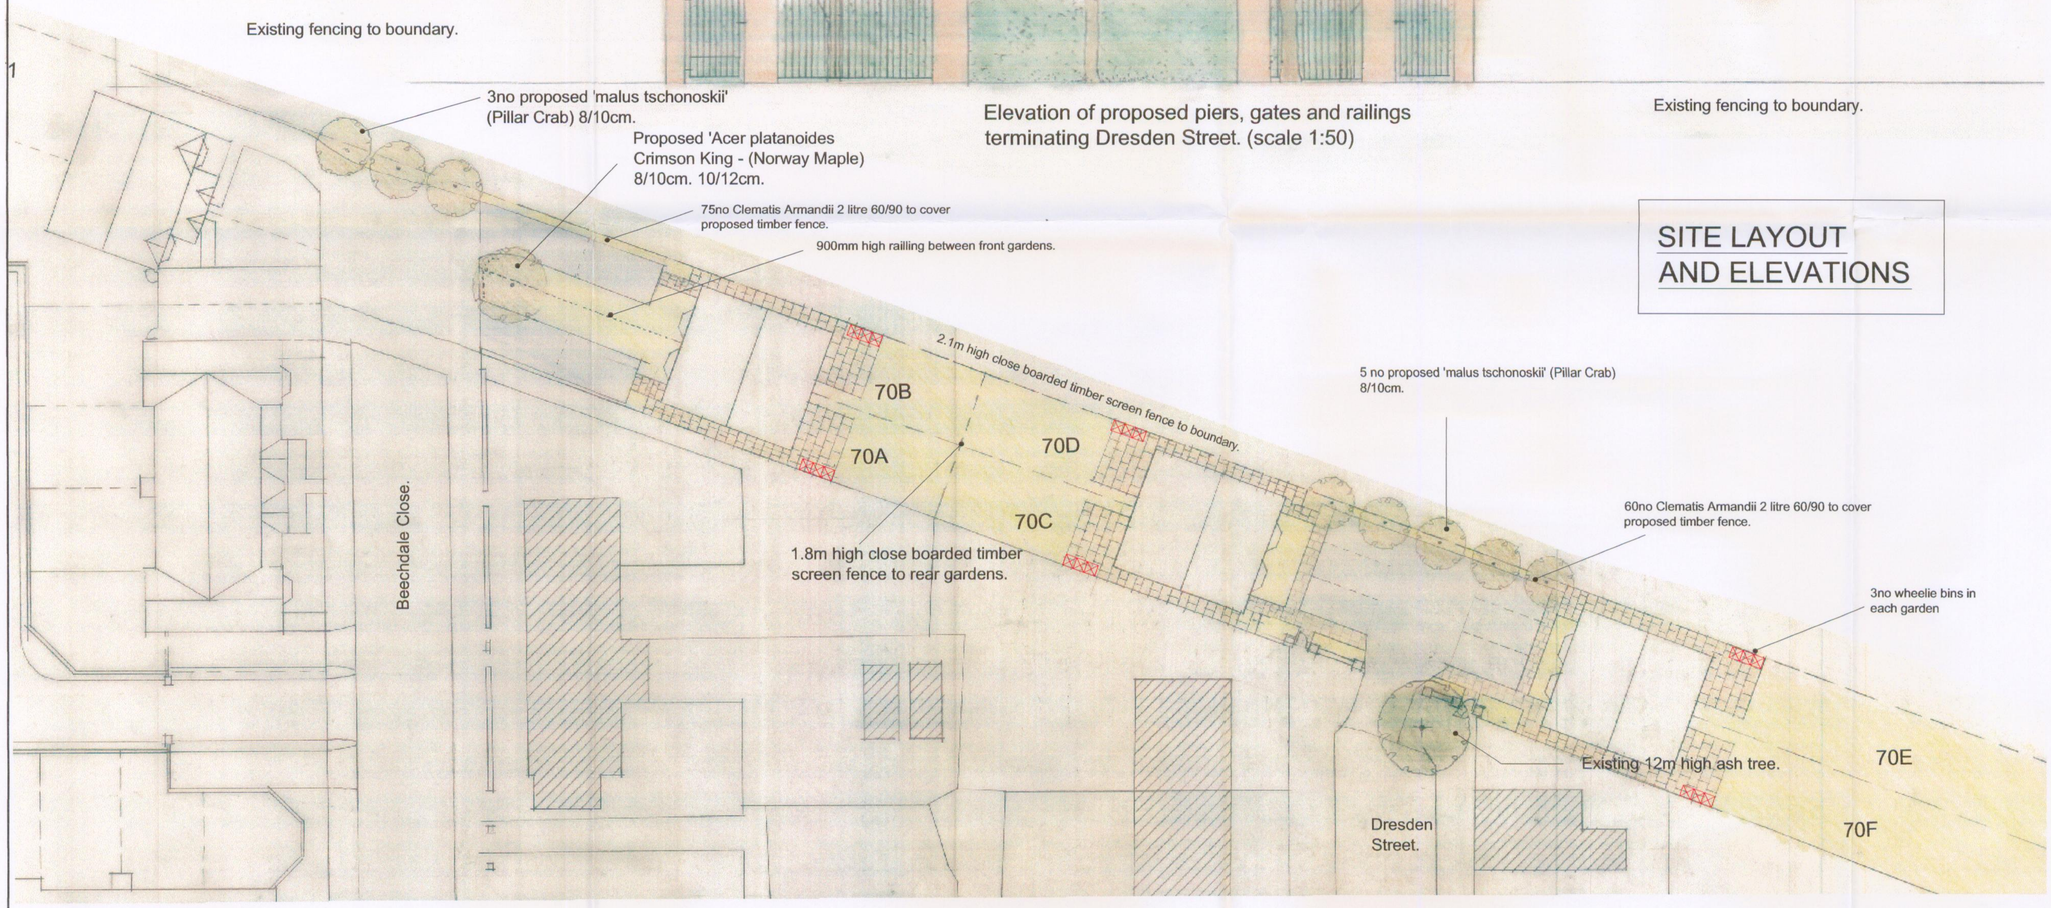

SITE LAYOUT AND ELEVATIONS

PLANNING
ACKD
REPLIED
RECD - 7 APR 2008

REV	DESCRIPTION	DATE

location
Beechdale Close/Dresden Street, Moston.

title
Proposed 6 no houses
Planning Drawing

scale	drawn by	date
1:200	AB/FC	14/02/08

drawing no.	rev
2820-6.01	

JONES HOMES

JONES HOMES
EMERSON HOUSE, HEYES LANE, ALDERLEY EDGE, CHESHIRE. SK9 7LF
Tel: (01625) 588400 Fax. (01625) 588270