Culross Avenue, New Moston

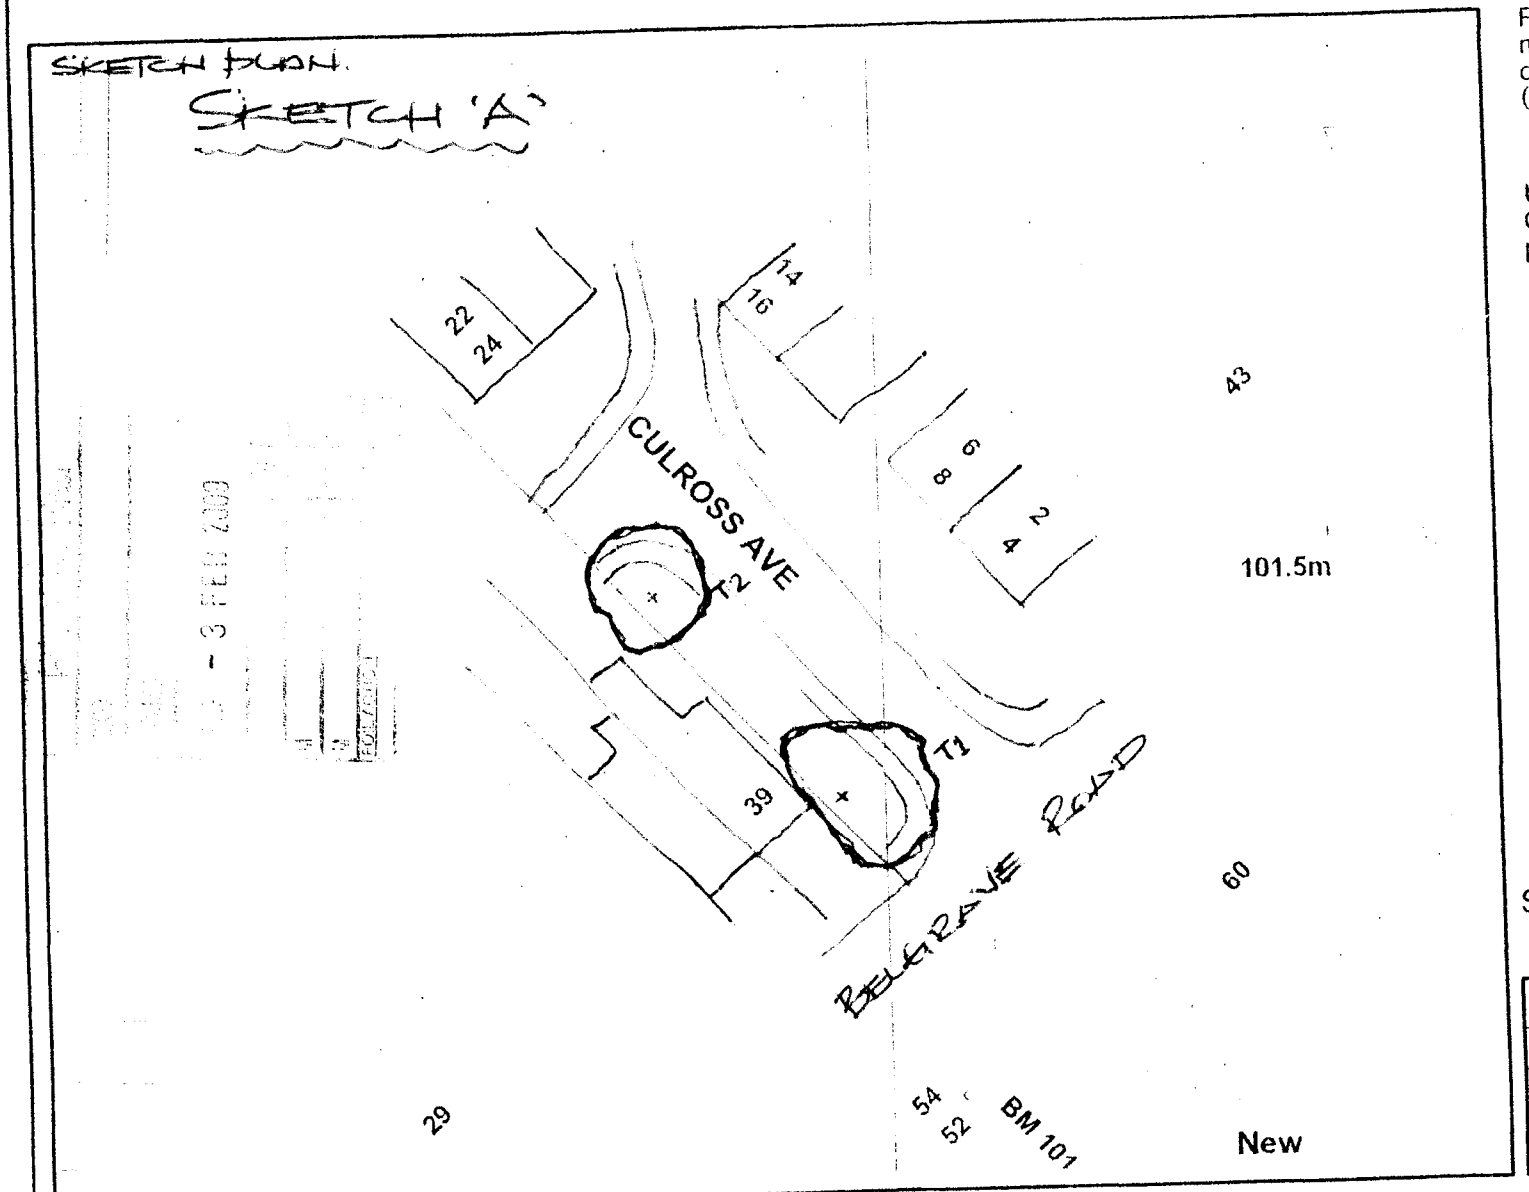

Reproduced from the Ordnance Survey map with the permission of the Controller of Her Majesty's Stationary Office (C) Crown Copyright 2001

Unauthorised reproduction infringes Crown Copyright and may lead to prosecution or civil proceedings

Scale 1:500

E&D Planning	
TPO	
	20/03/01 15:44:20

Produced Using Map Explorer from ESRI (UK

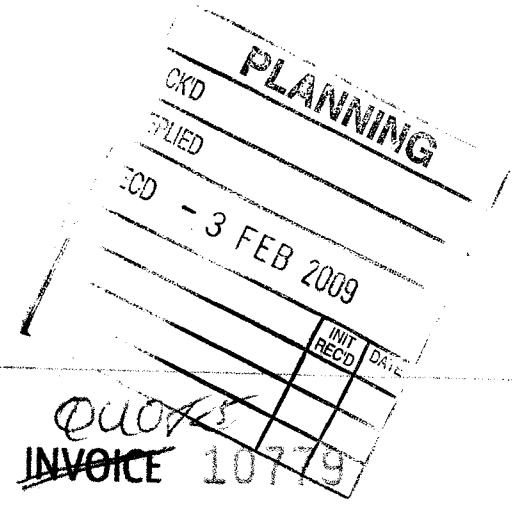

QUOTE
~~INVOICE~~ 10779

NorthCheshireForestry.com

153 Compstall Road, Marple Bridge, Stockport, Cheshire SK6 5HA
Telephone 0161 427 5813

TO: MR BLAKE
14, CULROSS AV
NEW MOSTON

DATE: 31/1/09

TERMS M40 3SC

DESCRIPTION	QUOTATION	AMOUNT
(1) BEECH REDUCE OVERHANG ON ROOF NO 32, BURGHLEY RD		
(2) REDUCE HEIGHT OF LIME TREE BY 1/3 & SHAPE		
(3) REMOVAL OF ALL TIMBER & BRANCHES		
	VAT	
	TOTAL £	

VAT No. 855 4483 96