
BUTLER 32578

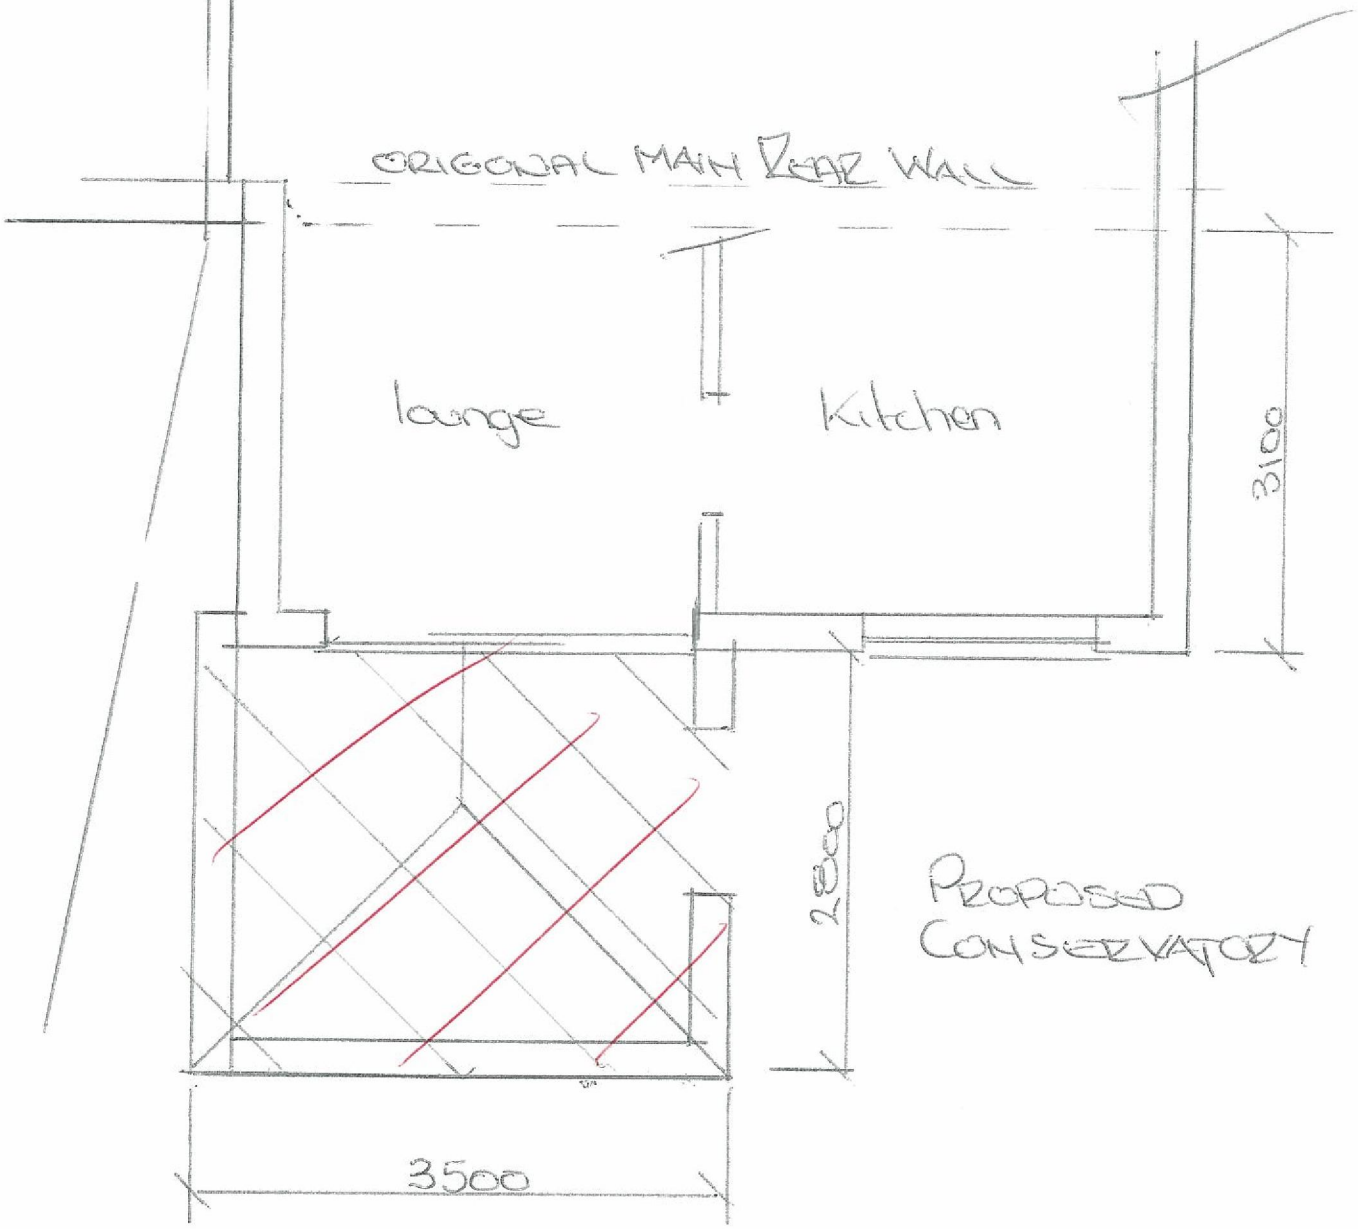


PLANNING AND BUILDING CONTROL
13 AUG 2013


Enabled by Ordnance Survey

**SITE LOCATION PLAN**
**AREA 2 HA**
**SCALE 1:1250 on A4**
**CENTRE COORDINATES: 388932, 402083**




**Supplied by Streetwise Maps Ltd**
**www.streetwise.net**
**Licence No: 100047474**

RECEIVED
DEVELOPMENT CONTROL
13 AUG 2013

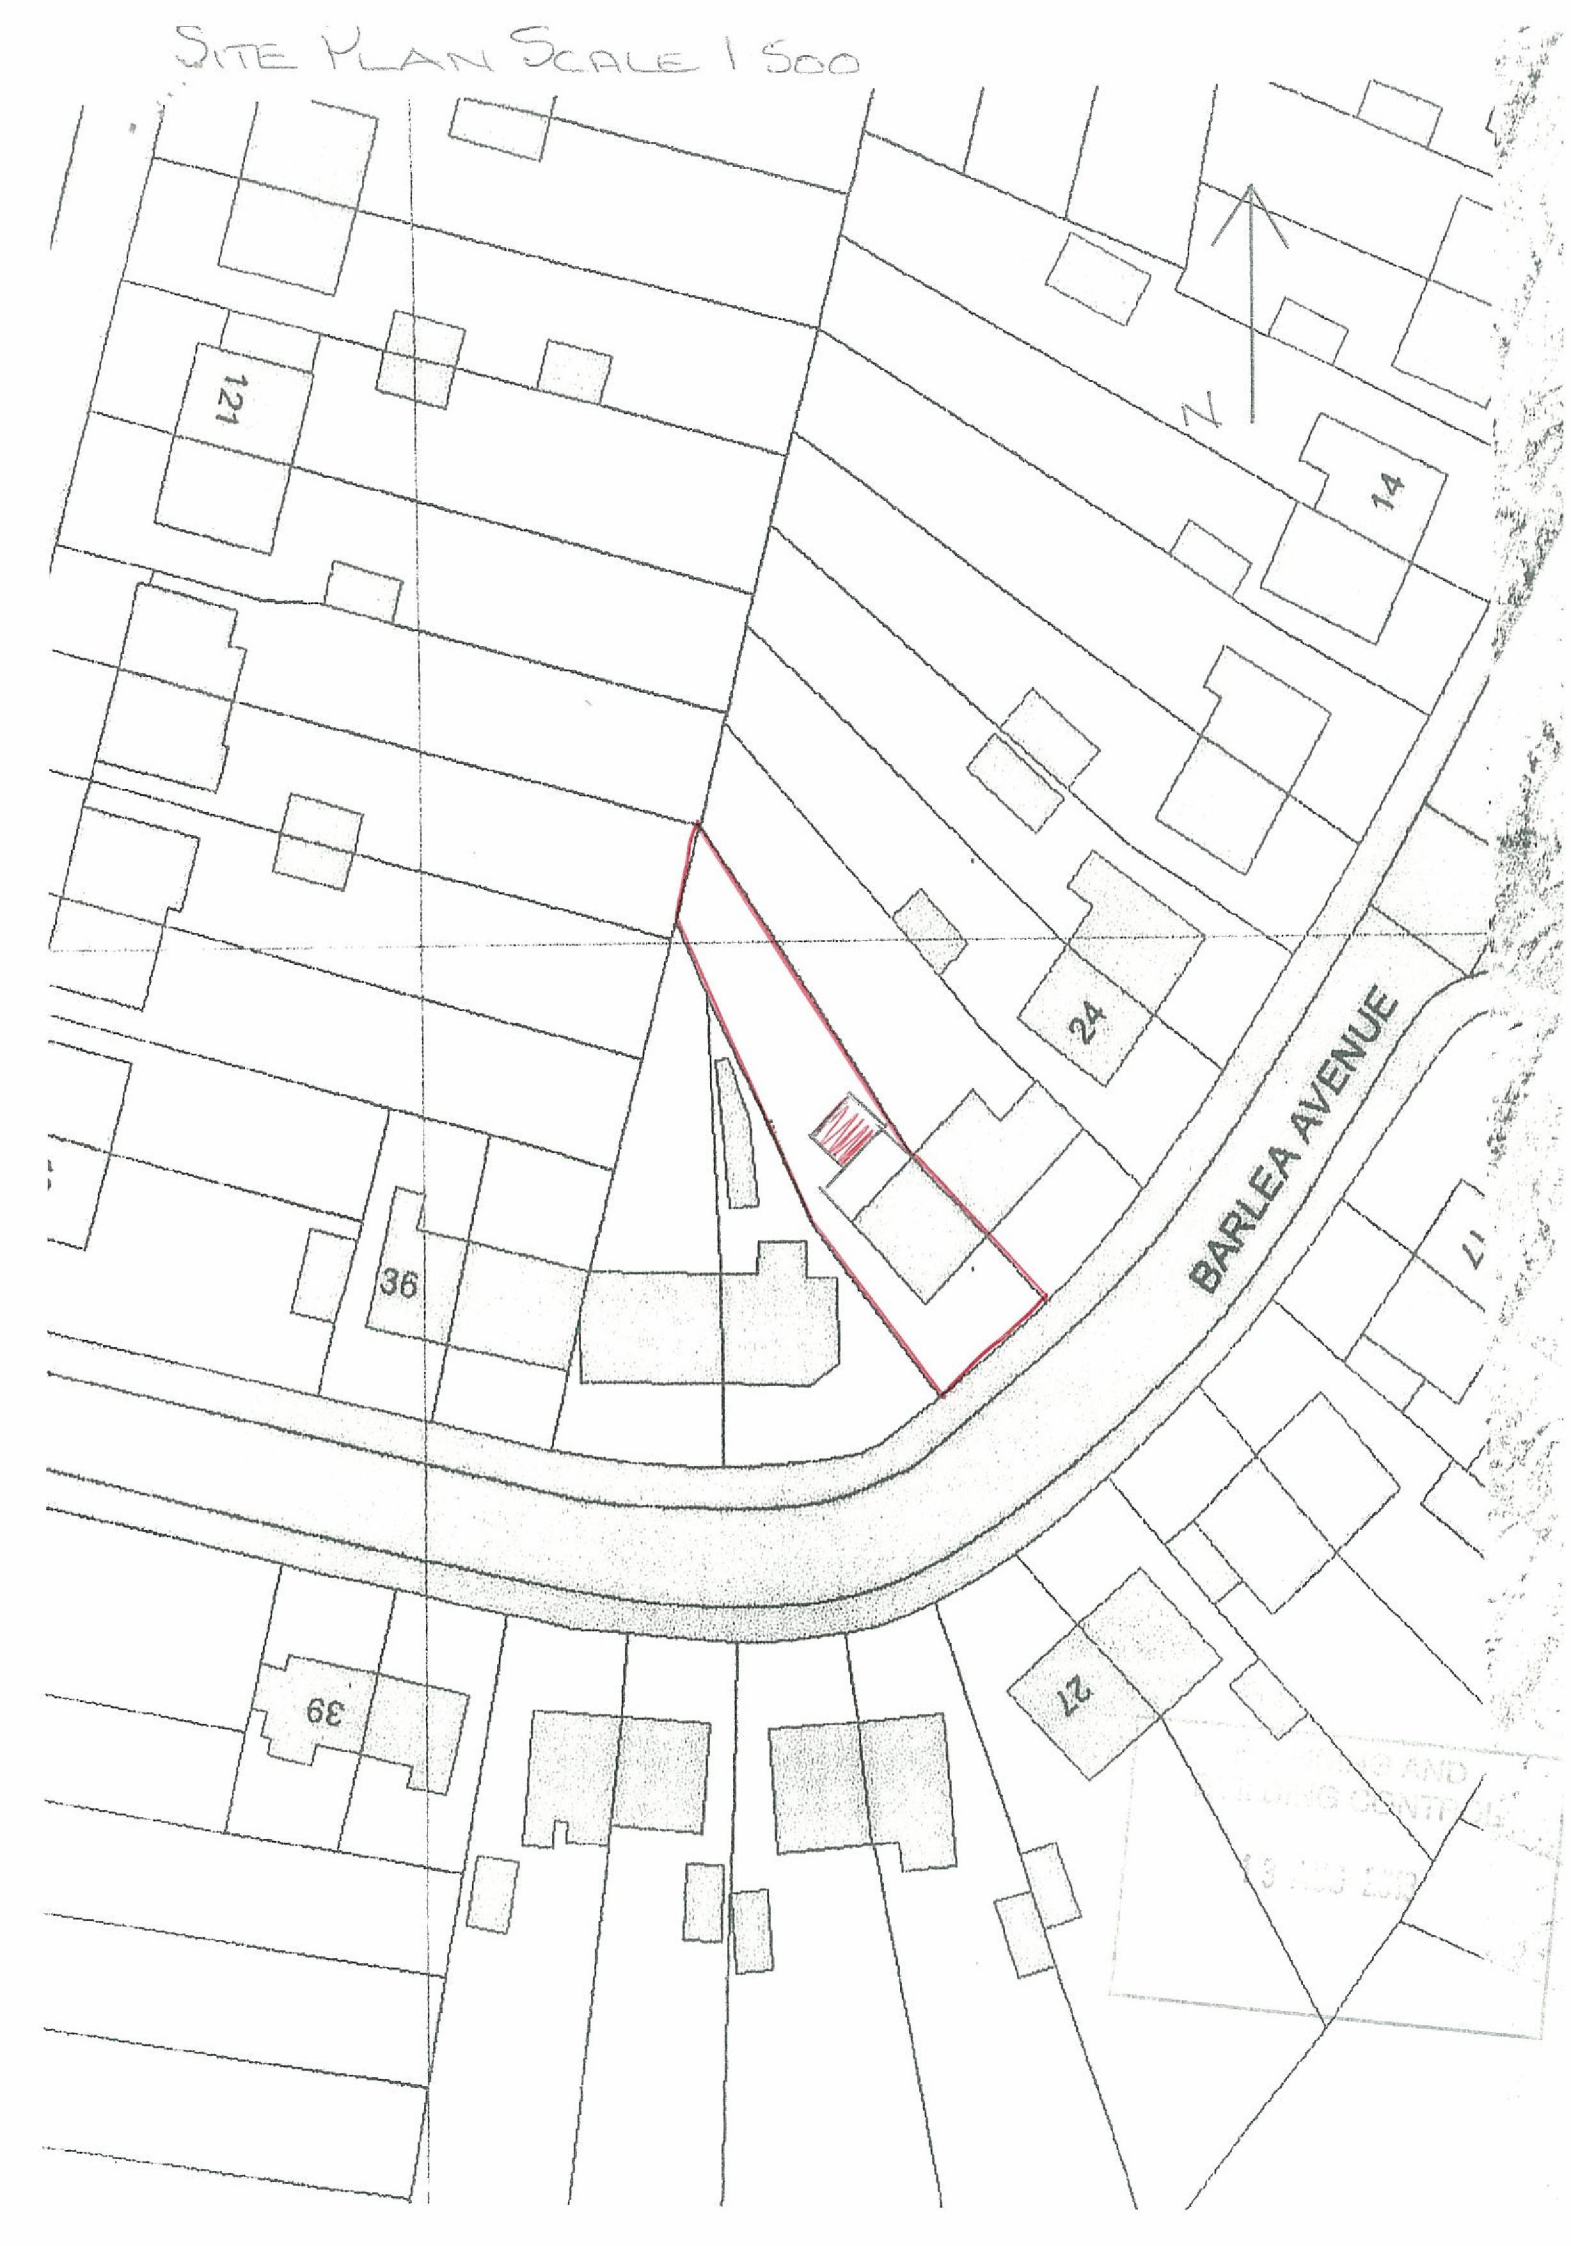
SITE PLAN SCALE 1:500
N
121
14
24
36
39
27
17
BARLEA AVENUE