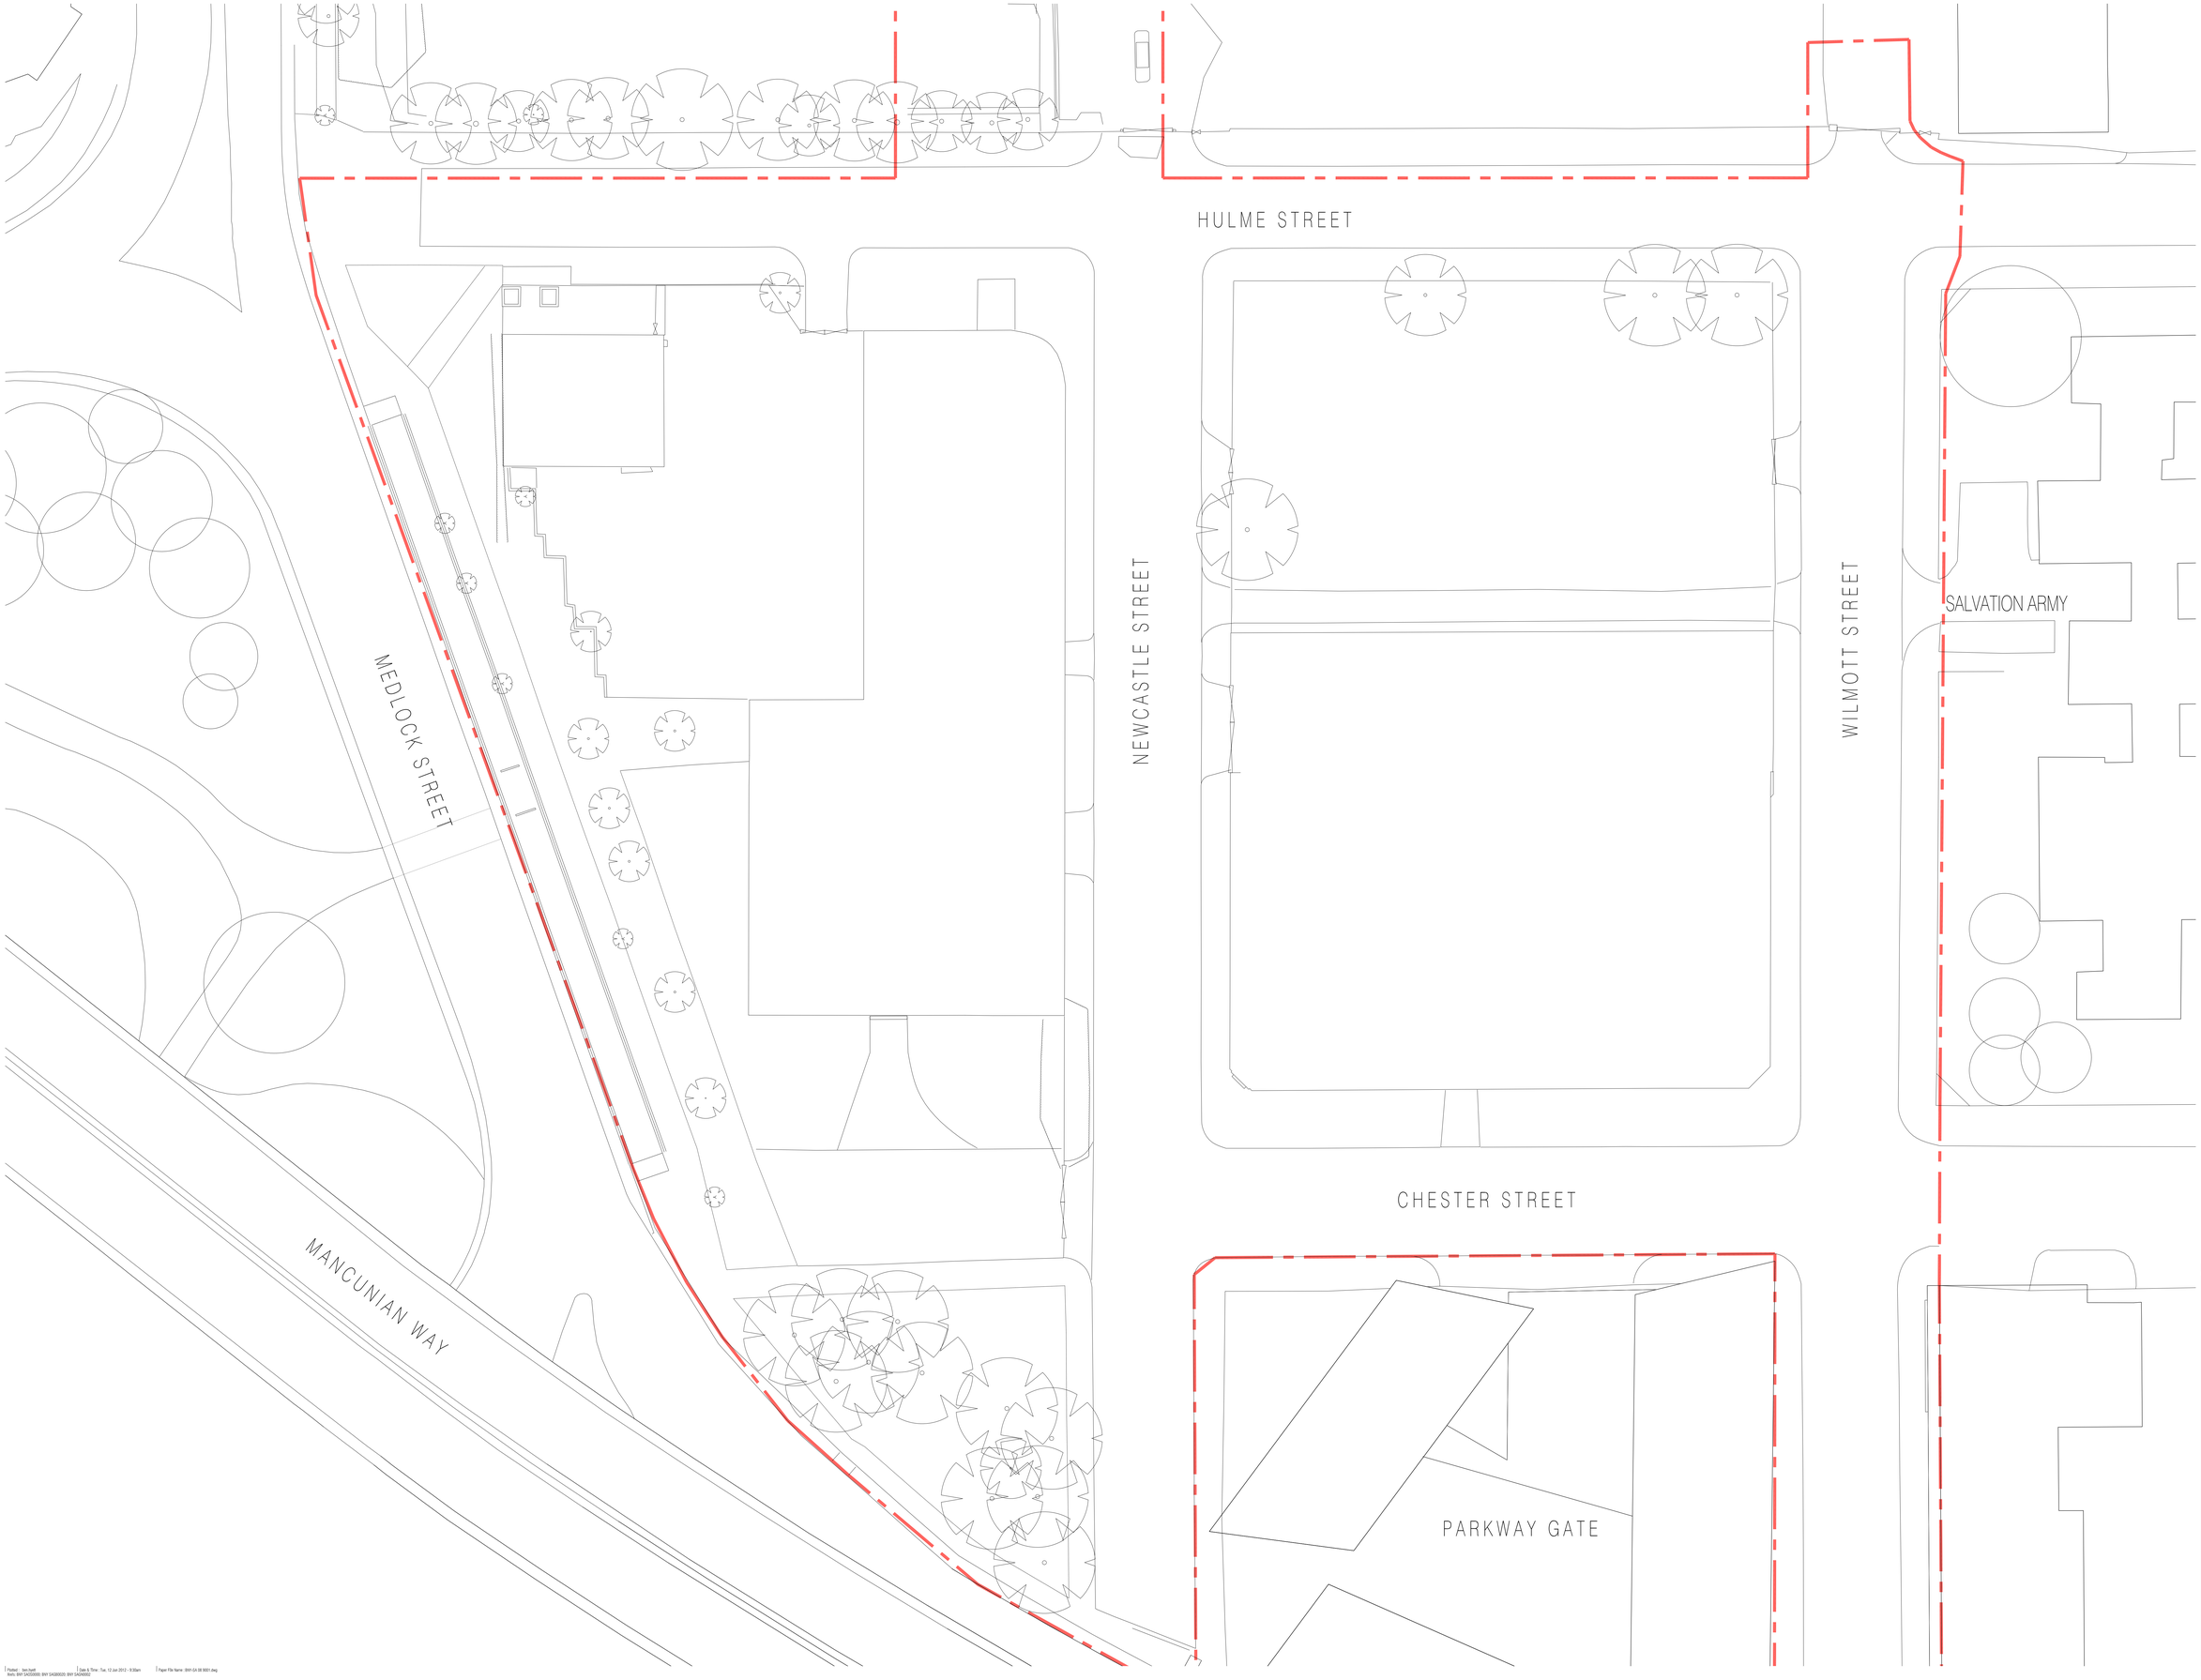

Notes

All dimensions to be verified on site. Do not scale this drawing. All discrepancies to be clarified with project Architect.

This drawing is the property of Benoy Architects and is issued on the condition it is not reproduced, retained or disclosed to any unauthorised person, either wholly or in part without written consent of Benoy Ltd.

Ordnance Survey material is used with the permission of The Controller of HMSO. Crown copyright AR 1336/70.

The CDM hazard management procedures for the Benoy aspects of the design of this project are to be found on the "Benoy - Designer's Hazard Identification and Management Sheet" and/or drawings. The full project design teams comprehensive set of hazard management procedures are available from the Planning Supervisor/Safety Coordinator appointed for the project.

N

Application Boundary

Rev	Date	Description	By	Chk'd
A00	15/06/12	Planning Issue	WJB	RAB

Benoy

Design Architecture Masterplanning Interiors Graphics

Client
Southside Regeneration Ltd

Project
First Street,Manchester
First Street South

Drawing Title
Exsting Block Plan

Drawn By	Checked By
WJB	RAB

Scale	Date
1:200 @ A0 / NTS @ A3	June 2012

Project No.	Drawing No.	Revision
2757	BNY-SA 08 9001	A00

Status
PLANNING

t +44 (0) 1636 672356
f +44 (0) 1636 707513
e newark@benoy.com
www.benoy.com

Plotted : ben.hunt
Path: BNY SA0SS000 BNY SA0BS000 BNY SA0AS002
Date & Time : Tue, 12 Jun 2012 - 9:30am
Paper File Name: BNY-SA 08 9001.dwg