

NOTES:
1) UNDER NO CIRCUMSTANCES SHOULD DIMENSIONS BE SCALED FROM THIS DRAWING 'IF IN DOUBT ASK'.
2) THIS DRAWING IS TO BE READ IN CONJUNCTION WITH ALL OTHER RELEVANT DRAWINGS, ANY DISCREPANCIES, ERRORS OR OMISSIONS TO BE BROUGHT TO THE ATTENTION OF LAING O'ROURKE.
3) ALL DIMENSIONS TO BE CHECKED BEFORE COMMENCEMENT OF WORK ON SITE.



NORTH ELEVATION

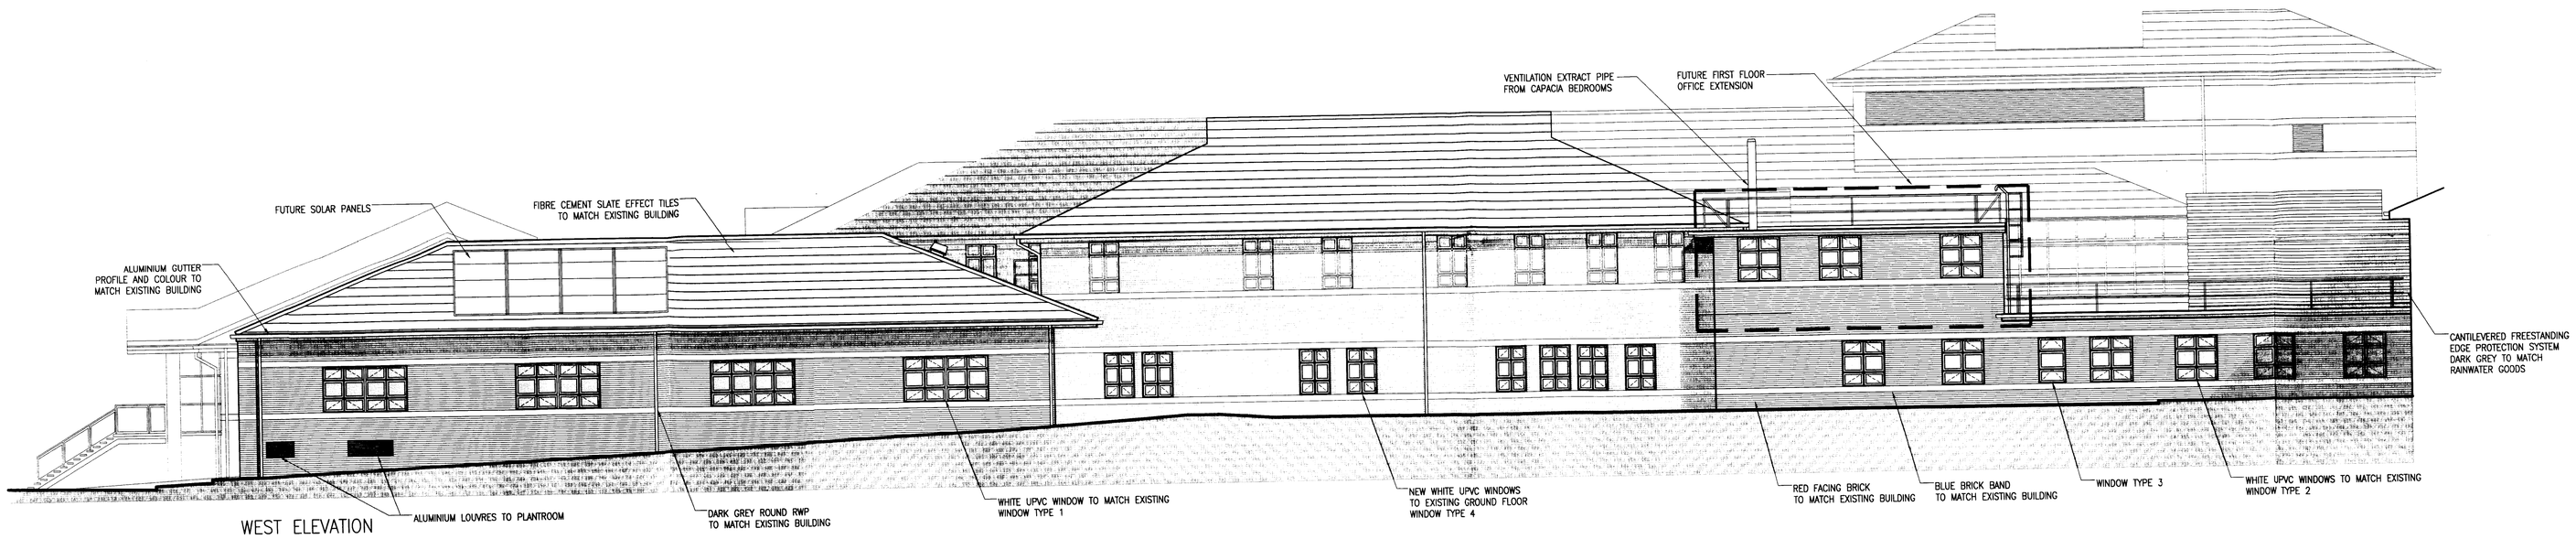

WEST ELEVATION

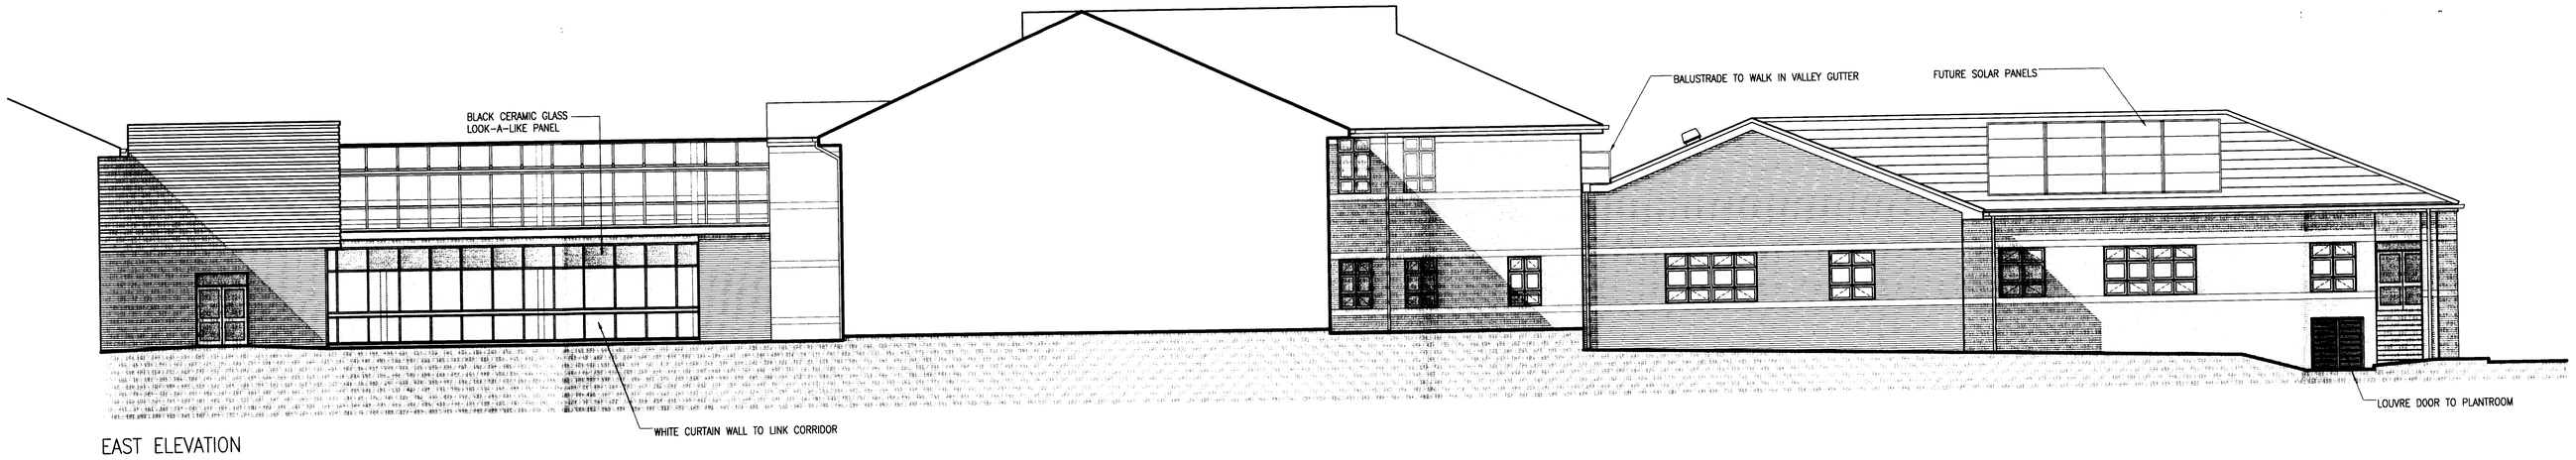

EAST ELEVATION

P1 SF	ISSUED FOR PLANNING APPLICATION	25/04/08 SK
Rev. By Chkd.	COMMENTS	Date Authorised

University Hospital of South Manchester NHS Foundation Trust

LAING O'ROURKE
Archway 3, Birley Fields, Hulme, Manchester. M15 5QJ
Telephone (0161) 227 6000 Fax (0161) 227 6199

gilling dod architects
The Cruck Barn, Dunbury Park, Chorley, Lancashire. PR7 4AT
tel: 01257 260070
fax: 01257 260071
http://gillingdod.com

Project
WYTHENSHAWE HOSPITAL
CYSTIC FIBROSIS UNIT

Drawing
PROPOSED ELEVATIONS

Purpose of issue	Status
P2/APPROVAL	PRELIMINARY

Project number	Scale	Original drg. sheet size
6742	1:100	A0

Drawing number	Rev.
WC/GD/01/0-/DR/A/20320	P1

ONCE PRINTED AND DISTRIBUTED THIS DOCUMENT IS ASSUMED UNCONTROLLED
© All rights reserved. No part of this drawing may be reproduced or transmitted in any form or by any means without written permission of the copyright holder