
Alfresco Drawing Template 24.09.08

North

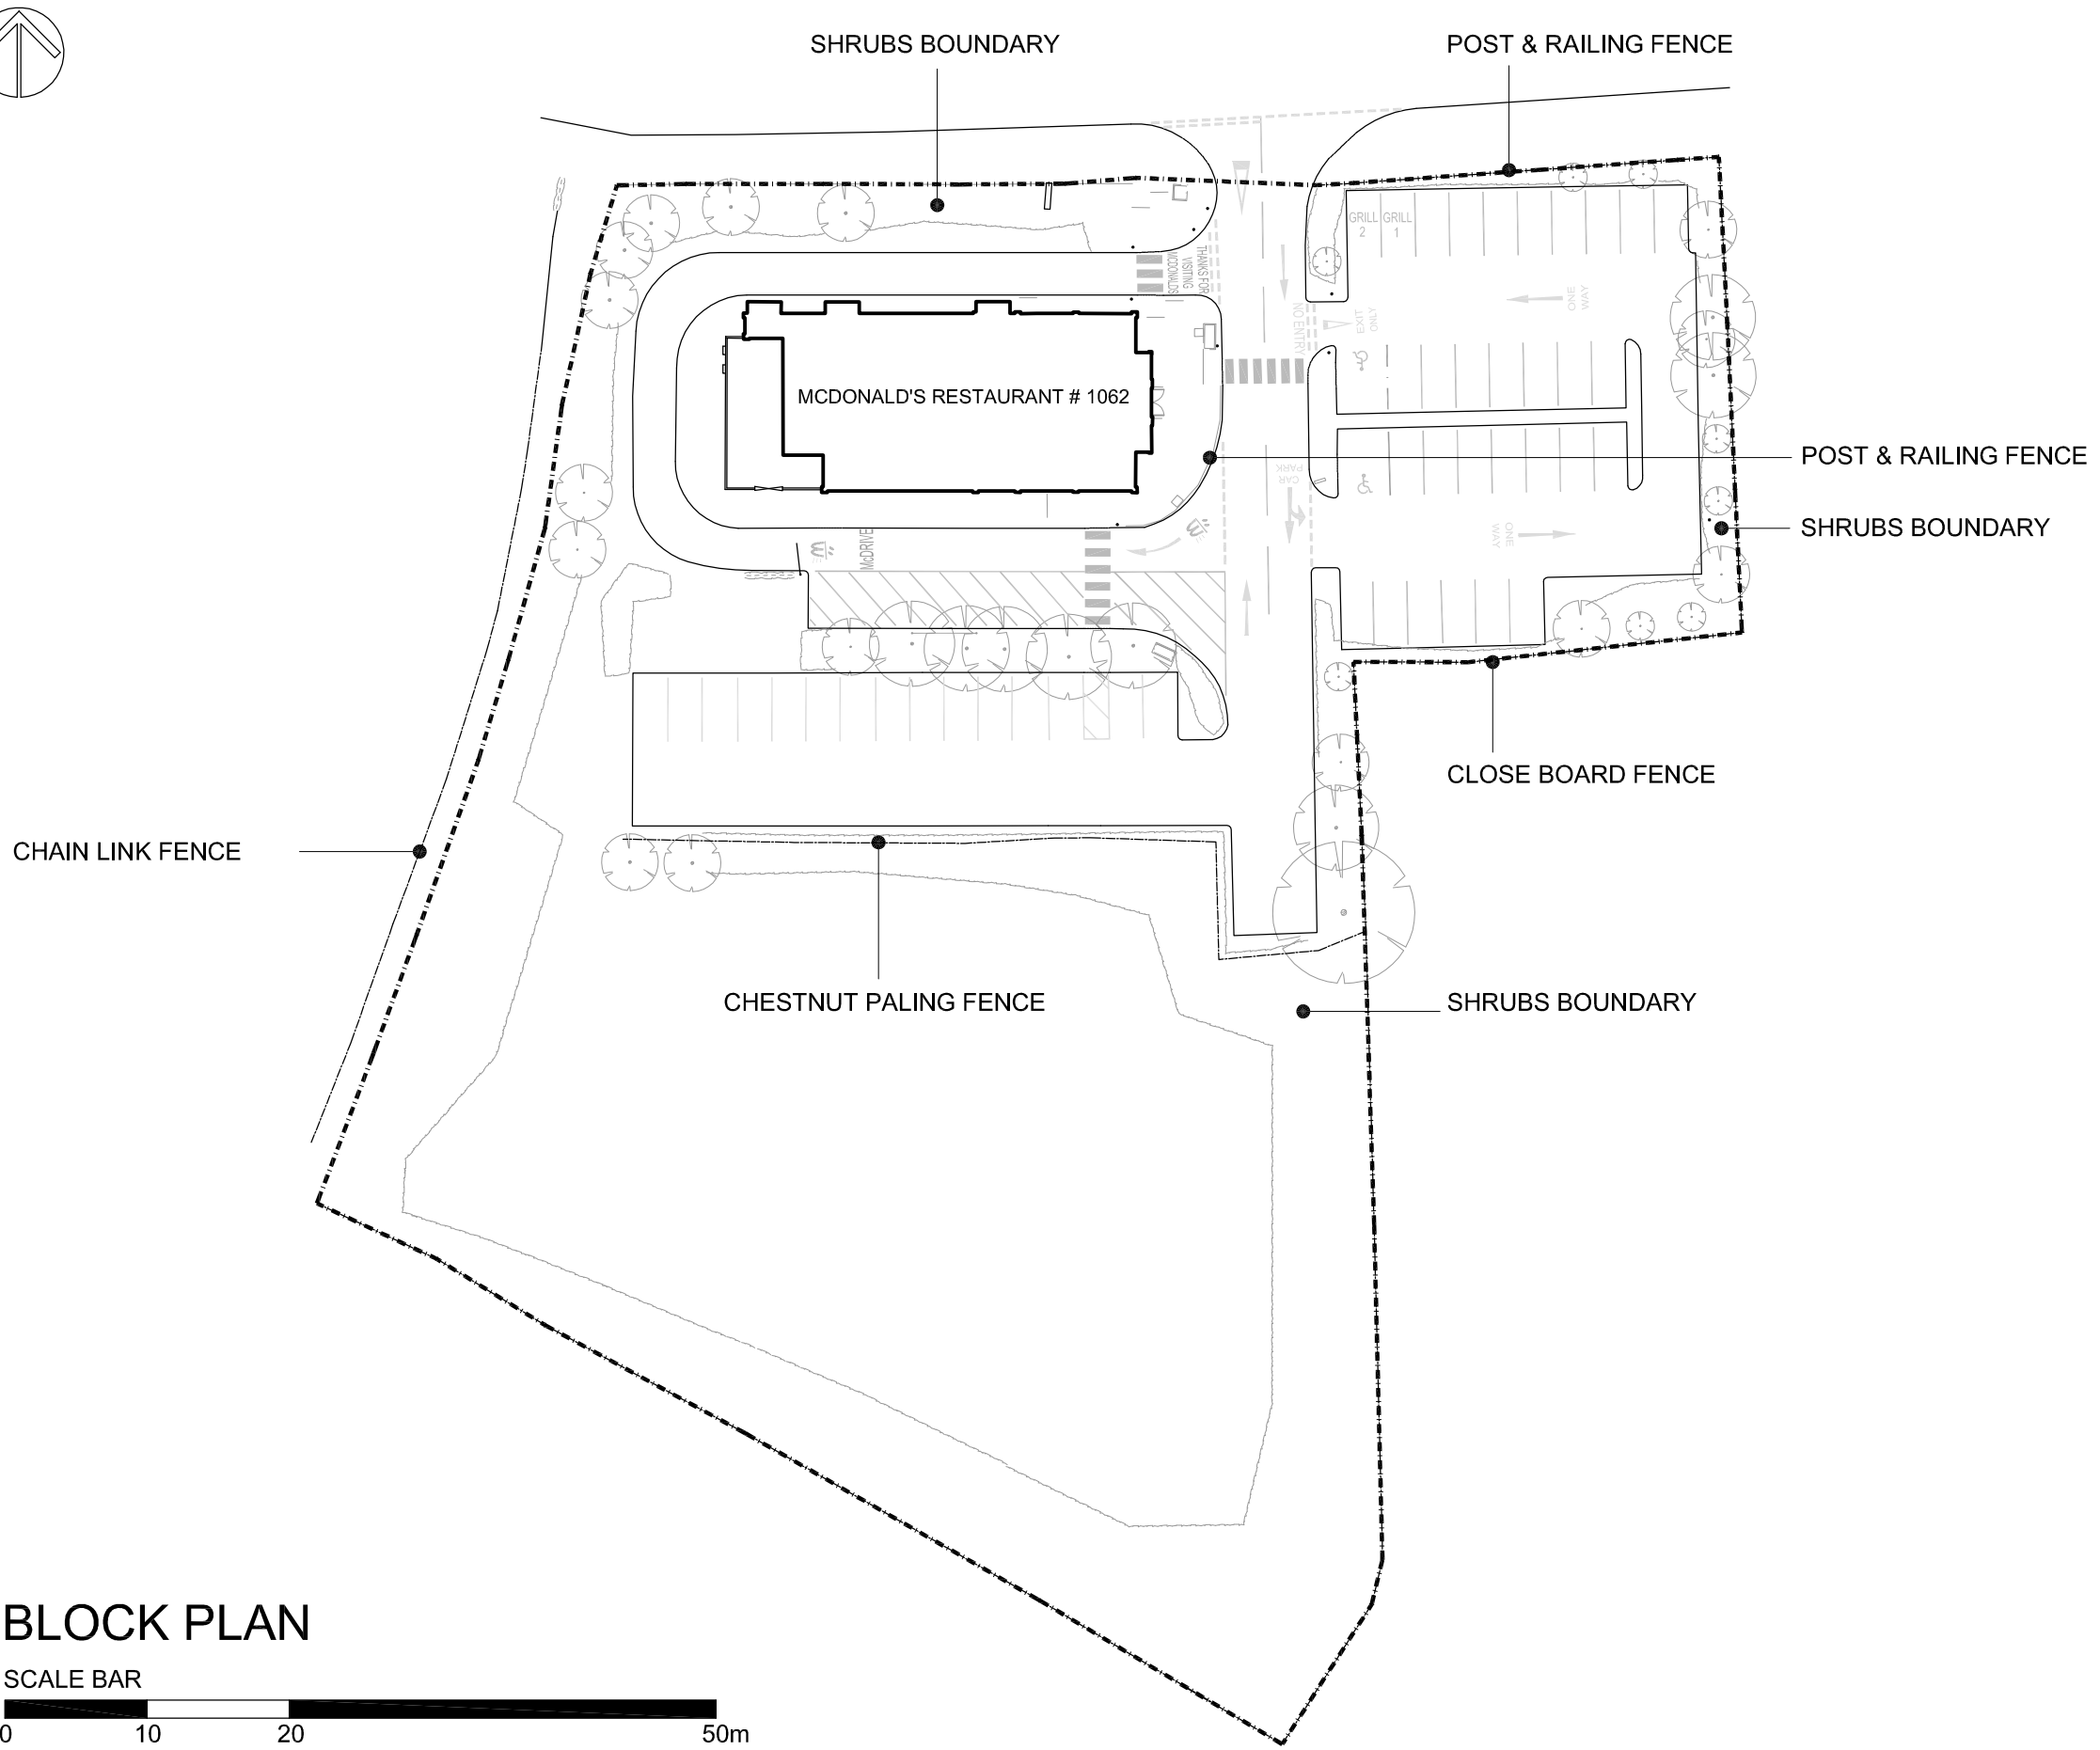

BLOCK PLAN

SCALE BAR

0 10 20 50m

AEW Architects
Century Buildings
St. Mary's Parsonage
Manchester M3 2DD
t: +44 (0) 161-214 4370
f: +44 (0) 161-214 4371

Notes:
All drawings to be read in conjunction with all other drawings as noted on issue sheet.

Extent of Site Boundary indicated thus:

SITE FINISHES	
PERIMETER FENCE	TIMBER
BOUNDARY WALL	SHRUBBERY
CAR PARK FINISH	ASPHALT
DRIVE THRU FINISH	PATTERNED PAVIOURS
PATIO FINISH	BRICK
FOOTPATHS	BRICK
SOFT LANDSCAPING	SHRUBBERY AND TREES

REV.	DATE.	DRAWING REVISIONS.	BY.	CHECKED

GENERAL NOTES:
All works are to be undertaken in accordance with the Building Regulations and the latest British Standards.
All proprietary materials and products are to be used strictly in accordance with the manufacturers recommendations.
All dimensions to be checked on site prior to construction.

PROPOSED DEVELOPMENT AT
674 ALTRINCHAM ROAD
BAGULEY, M23 9AA

STORE No :–
1062

ON BEHALF OF :–
McDonald's Restaurants Ltd

DRAWING TITLE :–
Block Plan

DRAWN BY	CHECKED BY	DRAWING No.	REV No.
MJWS	DP	4178_1062_02	
SCALE & SIZE	DATE		
1:500@A3	05.02.10		

AEW Architects
Century Buildings
St. Mary's Parsonage
Manchester M3 2DD
t: +44 (0) 161-214 4370
f: +44 (0) 161-214 4371