
Tesco Stores Limited
Altrincham Road
Baguley

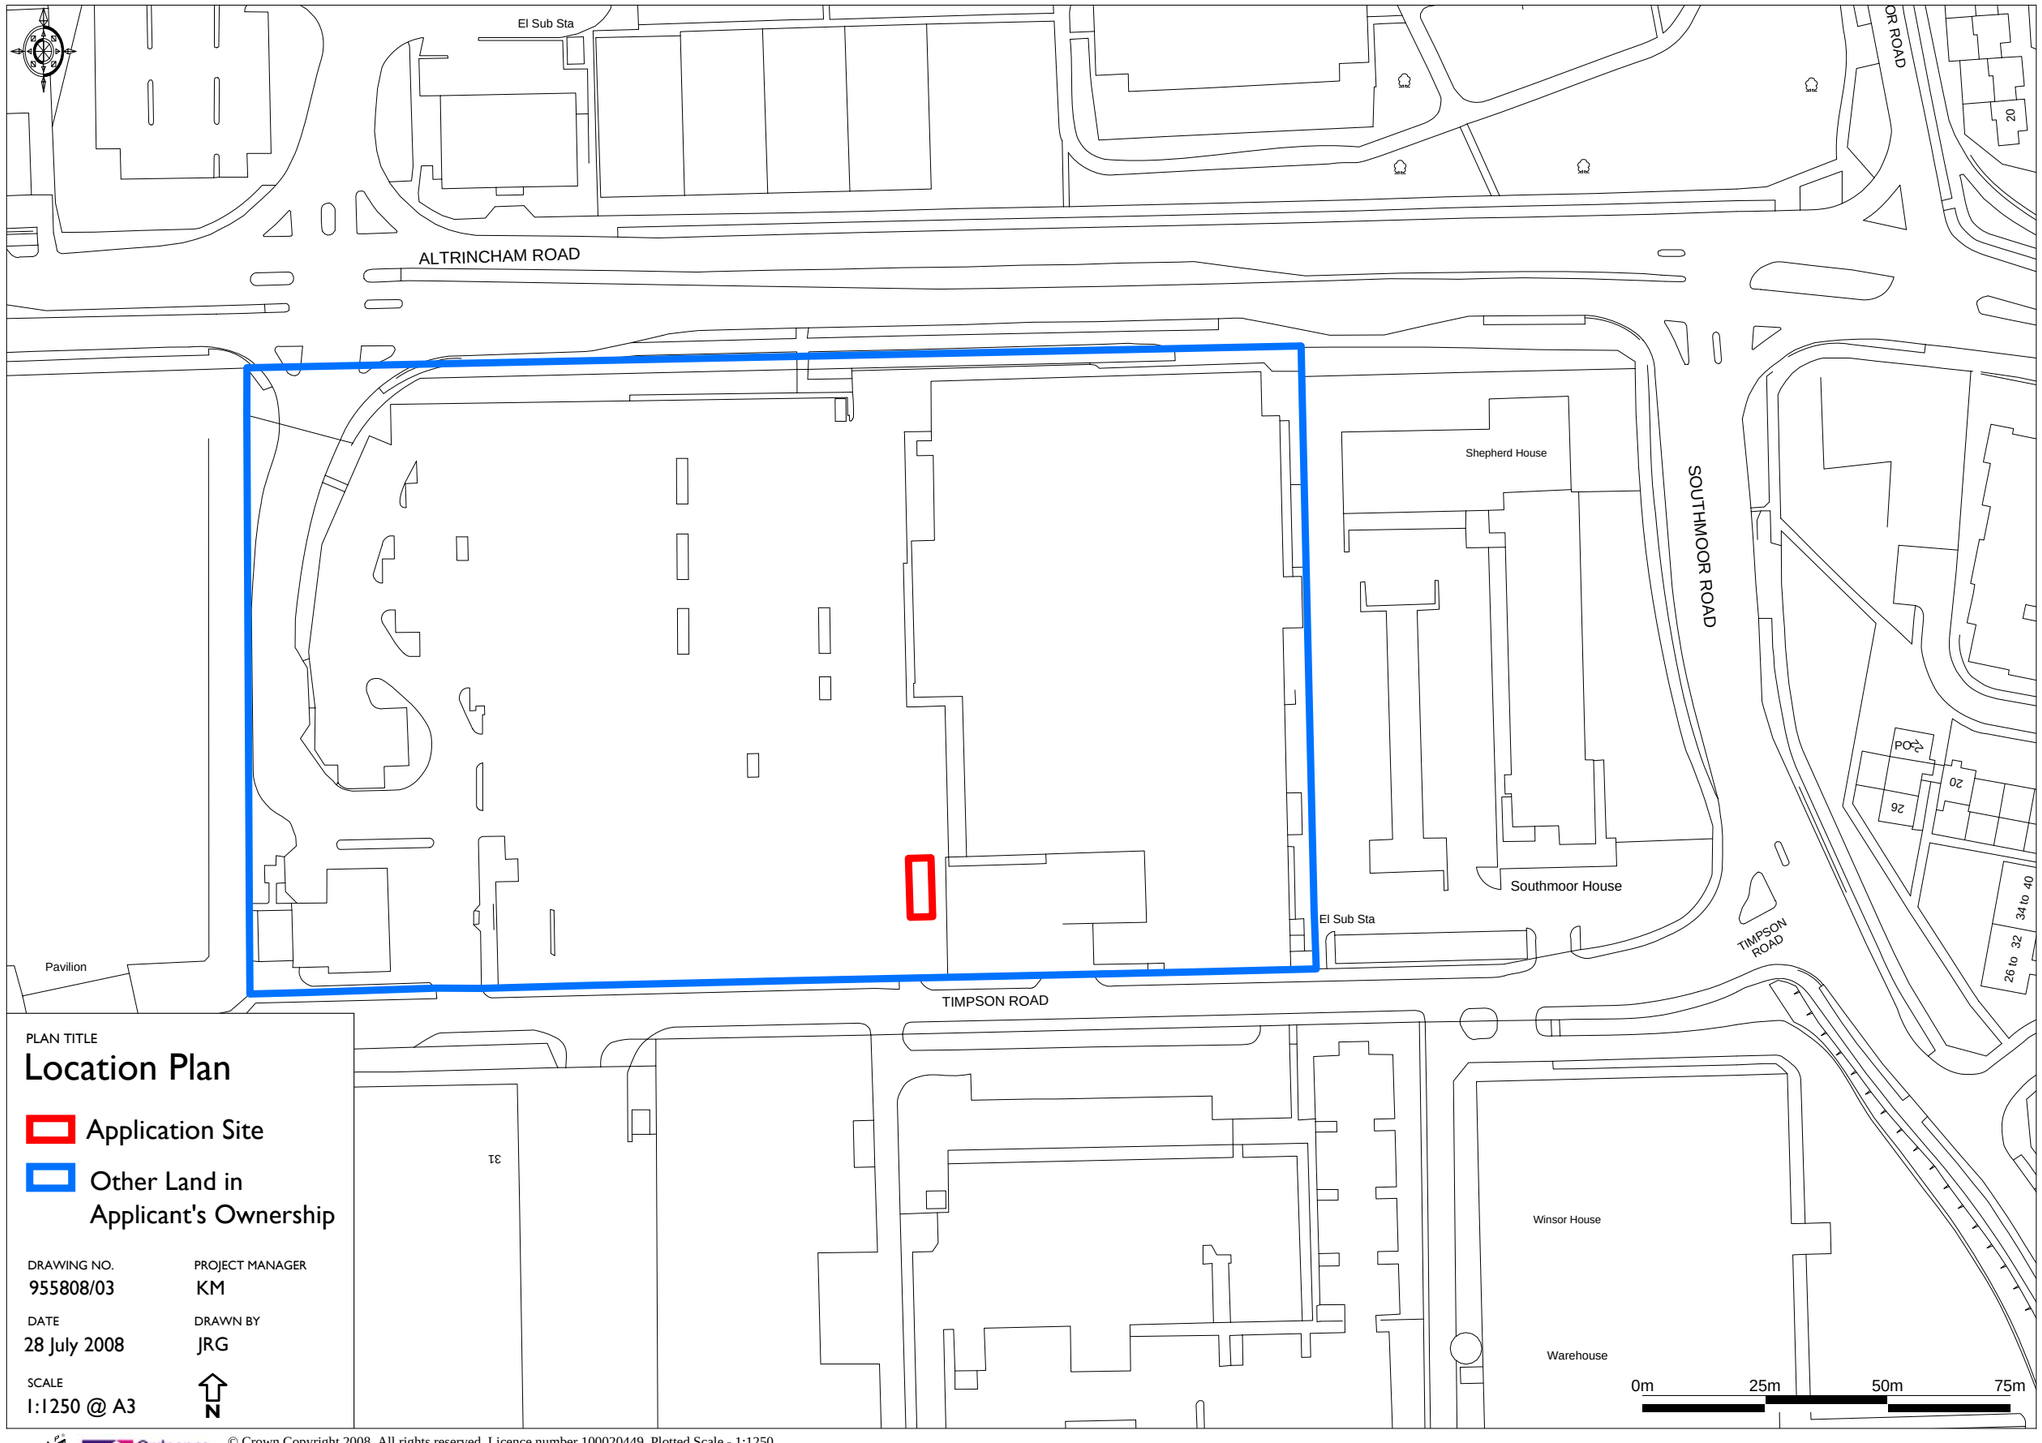

PLAN TITLE

Location Plan

Application Site

Other Land in Applicant's Ownership

DRAWING NO.	PROJECT MANAGER
955808/03	KM
DATE	DRAWN BY
28 July 2008	JRG
SCALE	N
1:1250 @ A3	

© Crown Copyright 2008. All rights reserved. Licence number 100020449. Plotted Scale - 1:1250