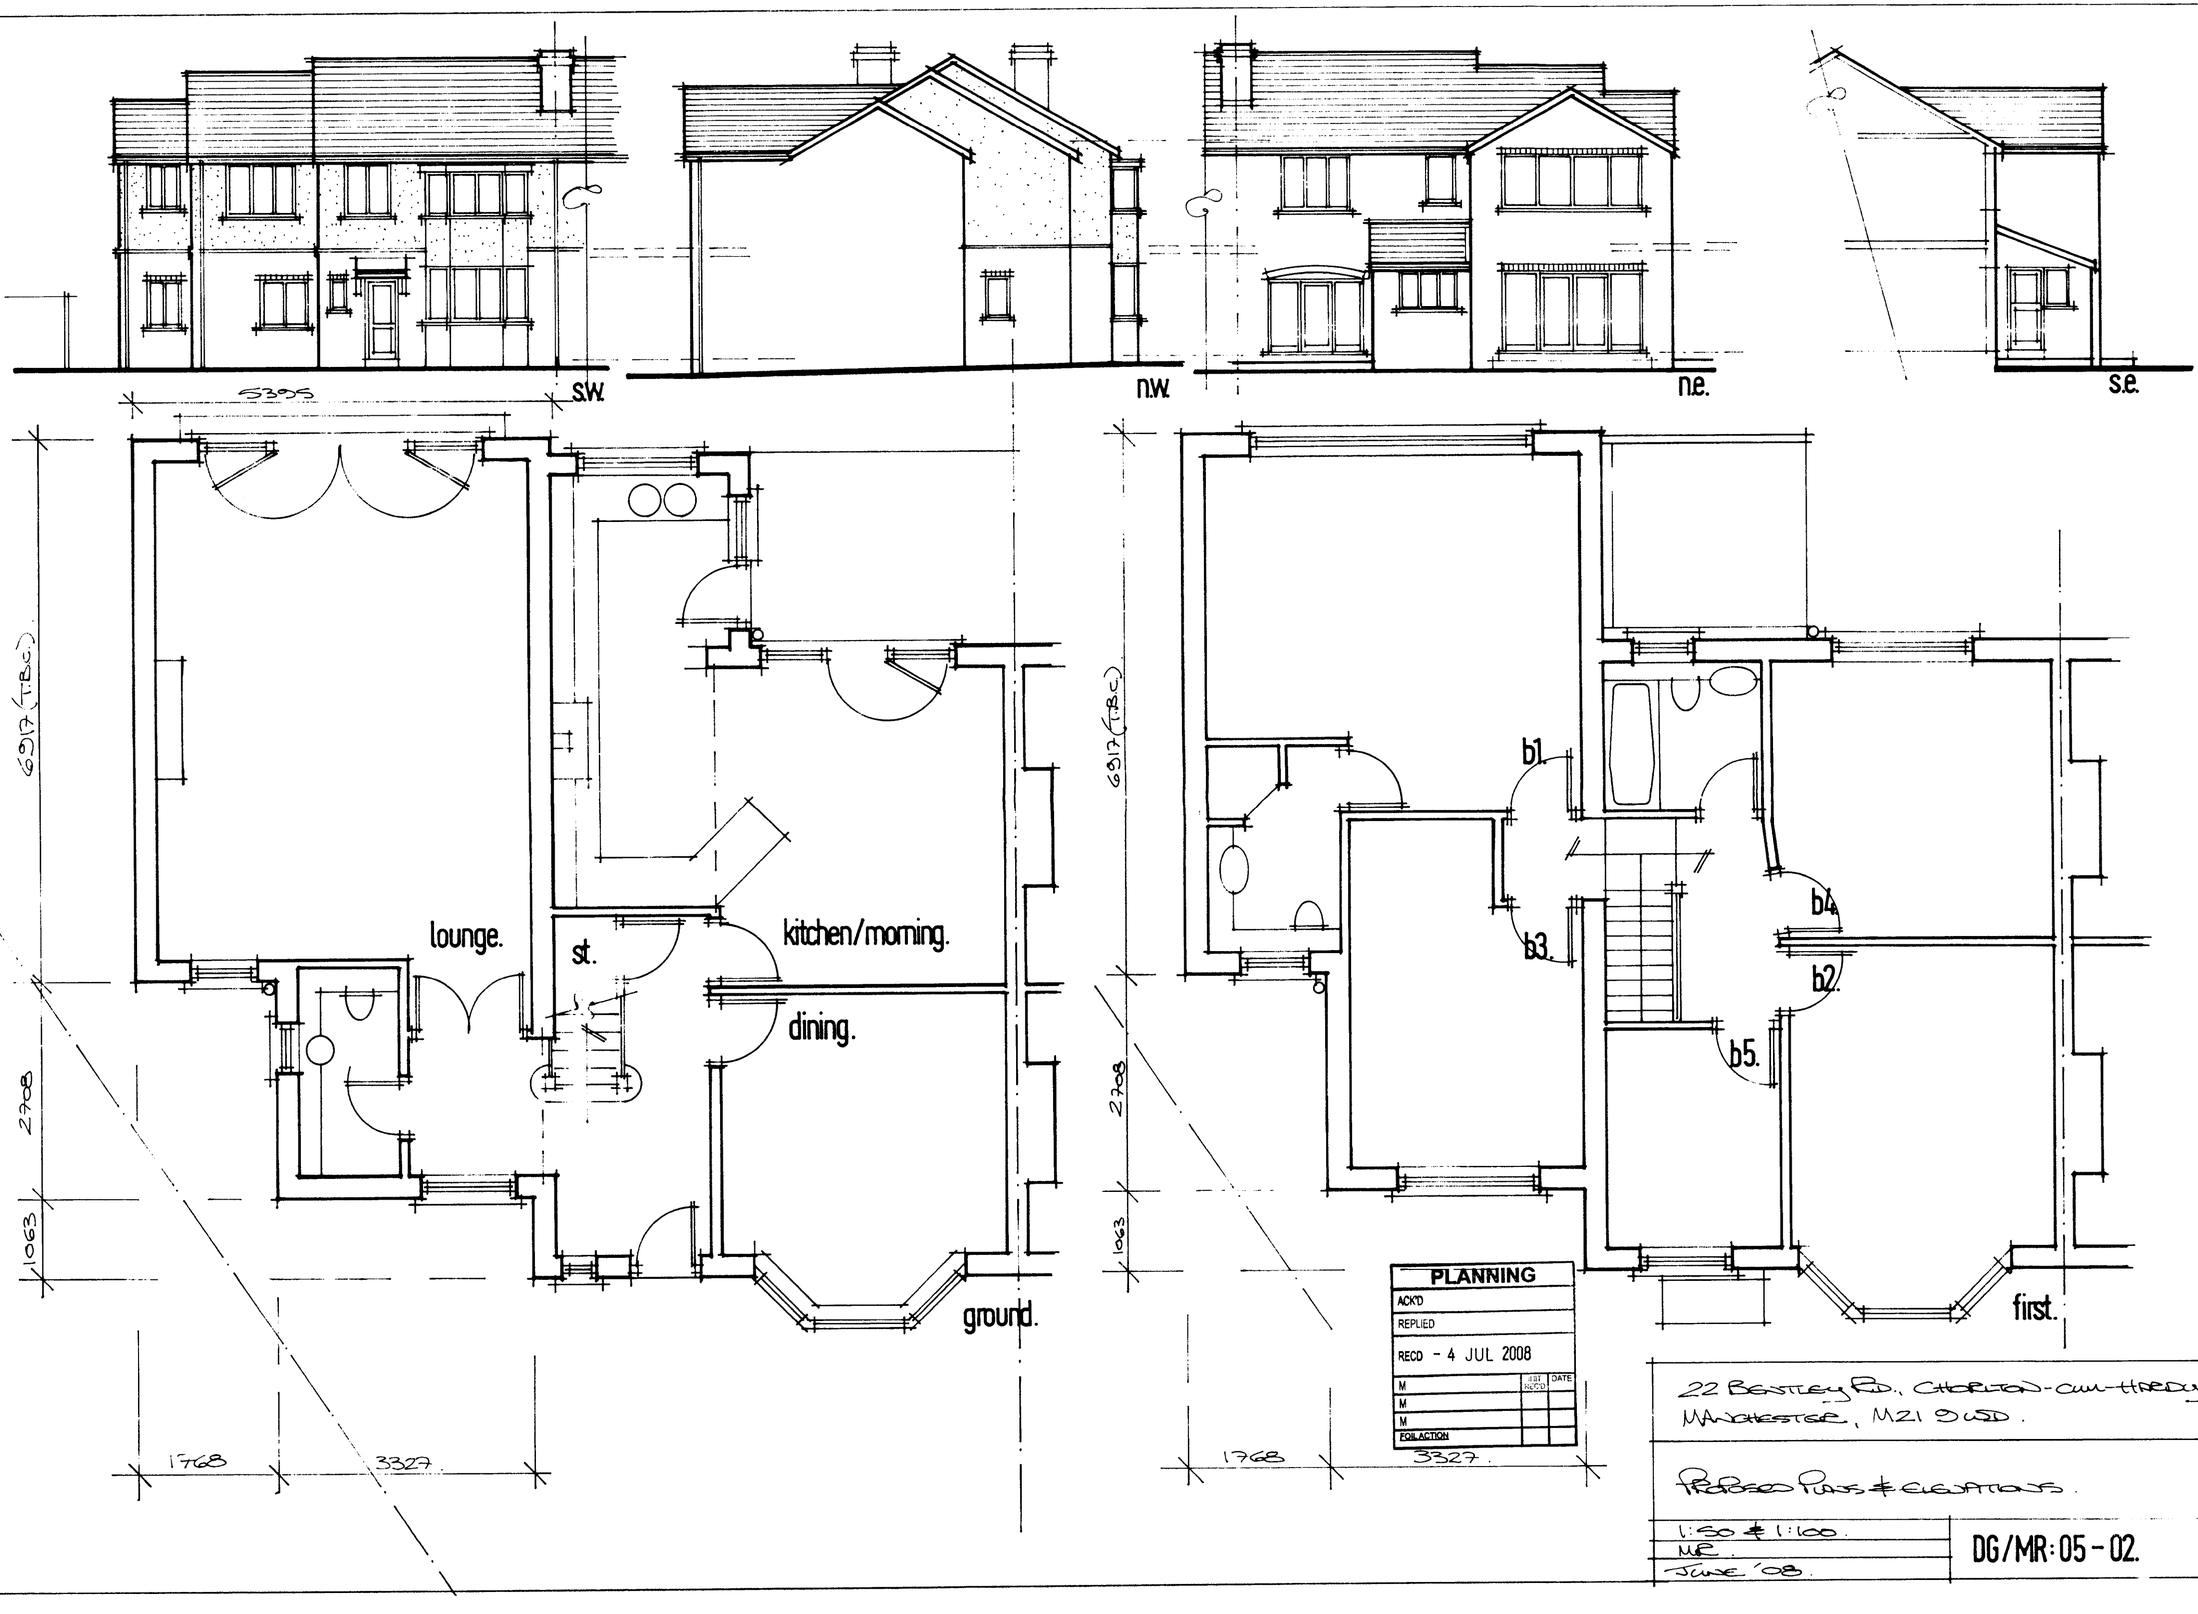

s.w.
n.w.
n.e.
s.e.
5305
6917 (T.B.C.)
2708
1063
1768
3327
lounge.
st.
kitchen/morning.
dining.
ground.
b1.
b2.
b3.
b4.
b5.
first.
PLANNING
ACK'D
REPLIED
RECD - 4 JUL 2008
M
M
M
FOIL ACTION
AMT REQ'D
DATE
22 BENTLEY RD., CHORLTON-CUM-HARDY, MANCHESTER, M21 9USD.
PROPOSED PLANS & ELEVATIONS.
1:50 & 1:100.
MR
JUNE '08.
DG/MR:05-02.