




FRONT ELEVATION A

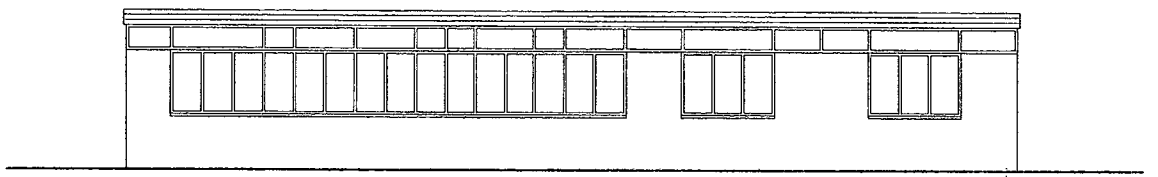


SIDE ELEVATION B

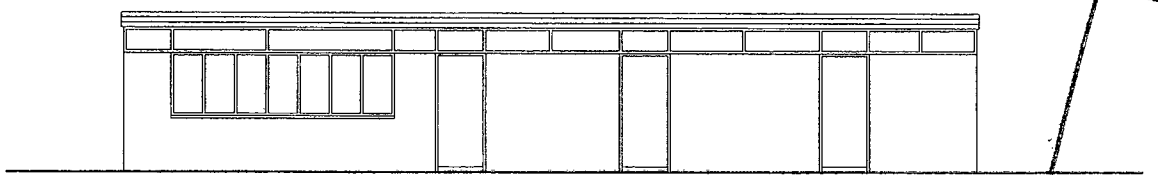


REAR ELEVATION C

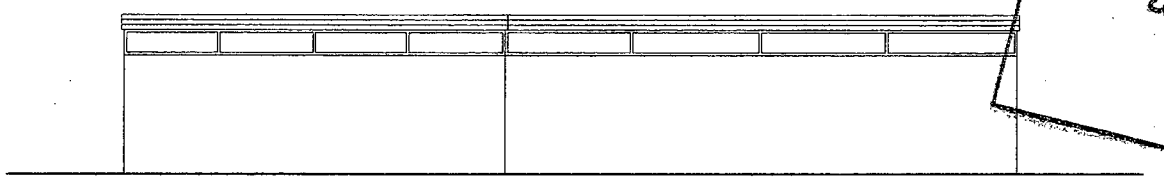

SIDE ELEVATION D

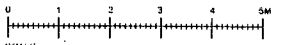

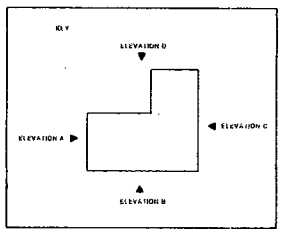

PLANNING AND BUILDING CONTROL
01 AUG 2013

Rev	Revision details	Chkd	Appd	Date

Drawn	DBH	Preliminary	
Design	DBH	For comment	✓
Chkd	JI	For tender	
Appd	JI	For construction	
Date	MAR 13	As constructed	
		STATUS	

Mercia Support Building
County Hospital
Stonebow Road
Hereford
HR1 2BN

sodexo

Tel . 01432 364408
Fax . 01432 266120

Project
WYTHENSHAWE HOSPITAL

Drawing title
EXISTING
WORKS OFFICE
ELEVATIONS

Original Drawing Size A1
Scale 1:50 @ A1 1:100 @ A3

Drawing No
WYTH-WO-006

Rev
-

WARNING
This drawing may not be correct. The website does not record information and some Ordnance Survey licences allow users to access only the information necessary for their purposes.