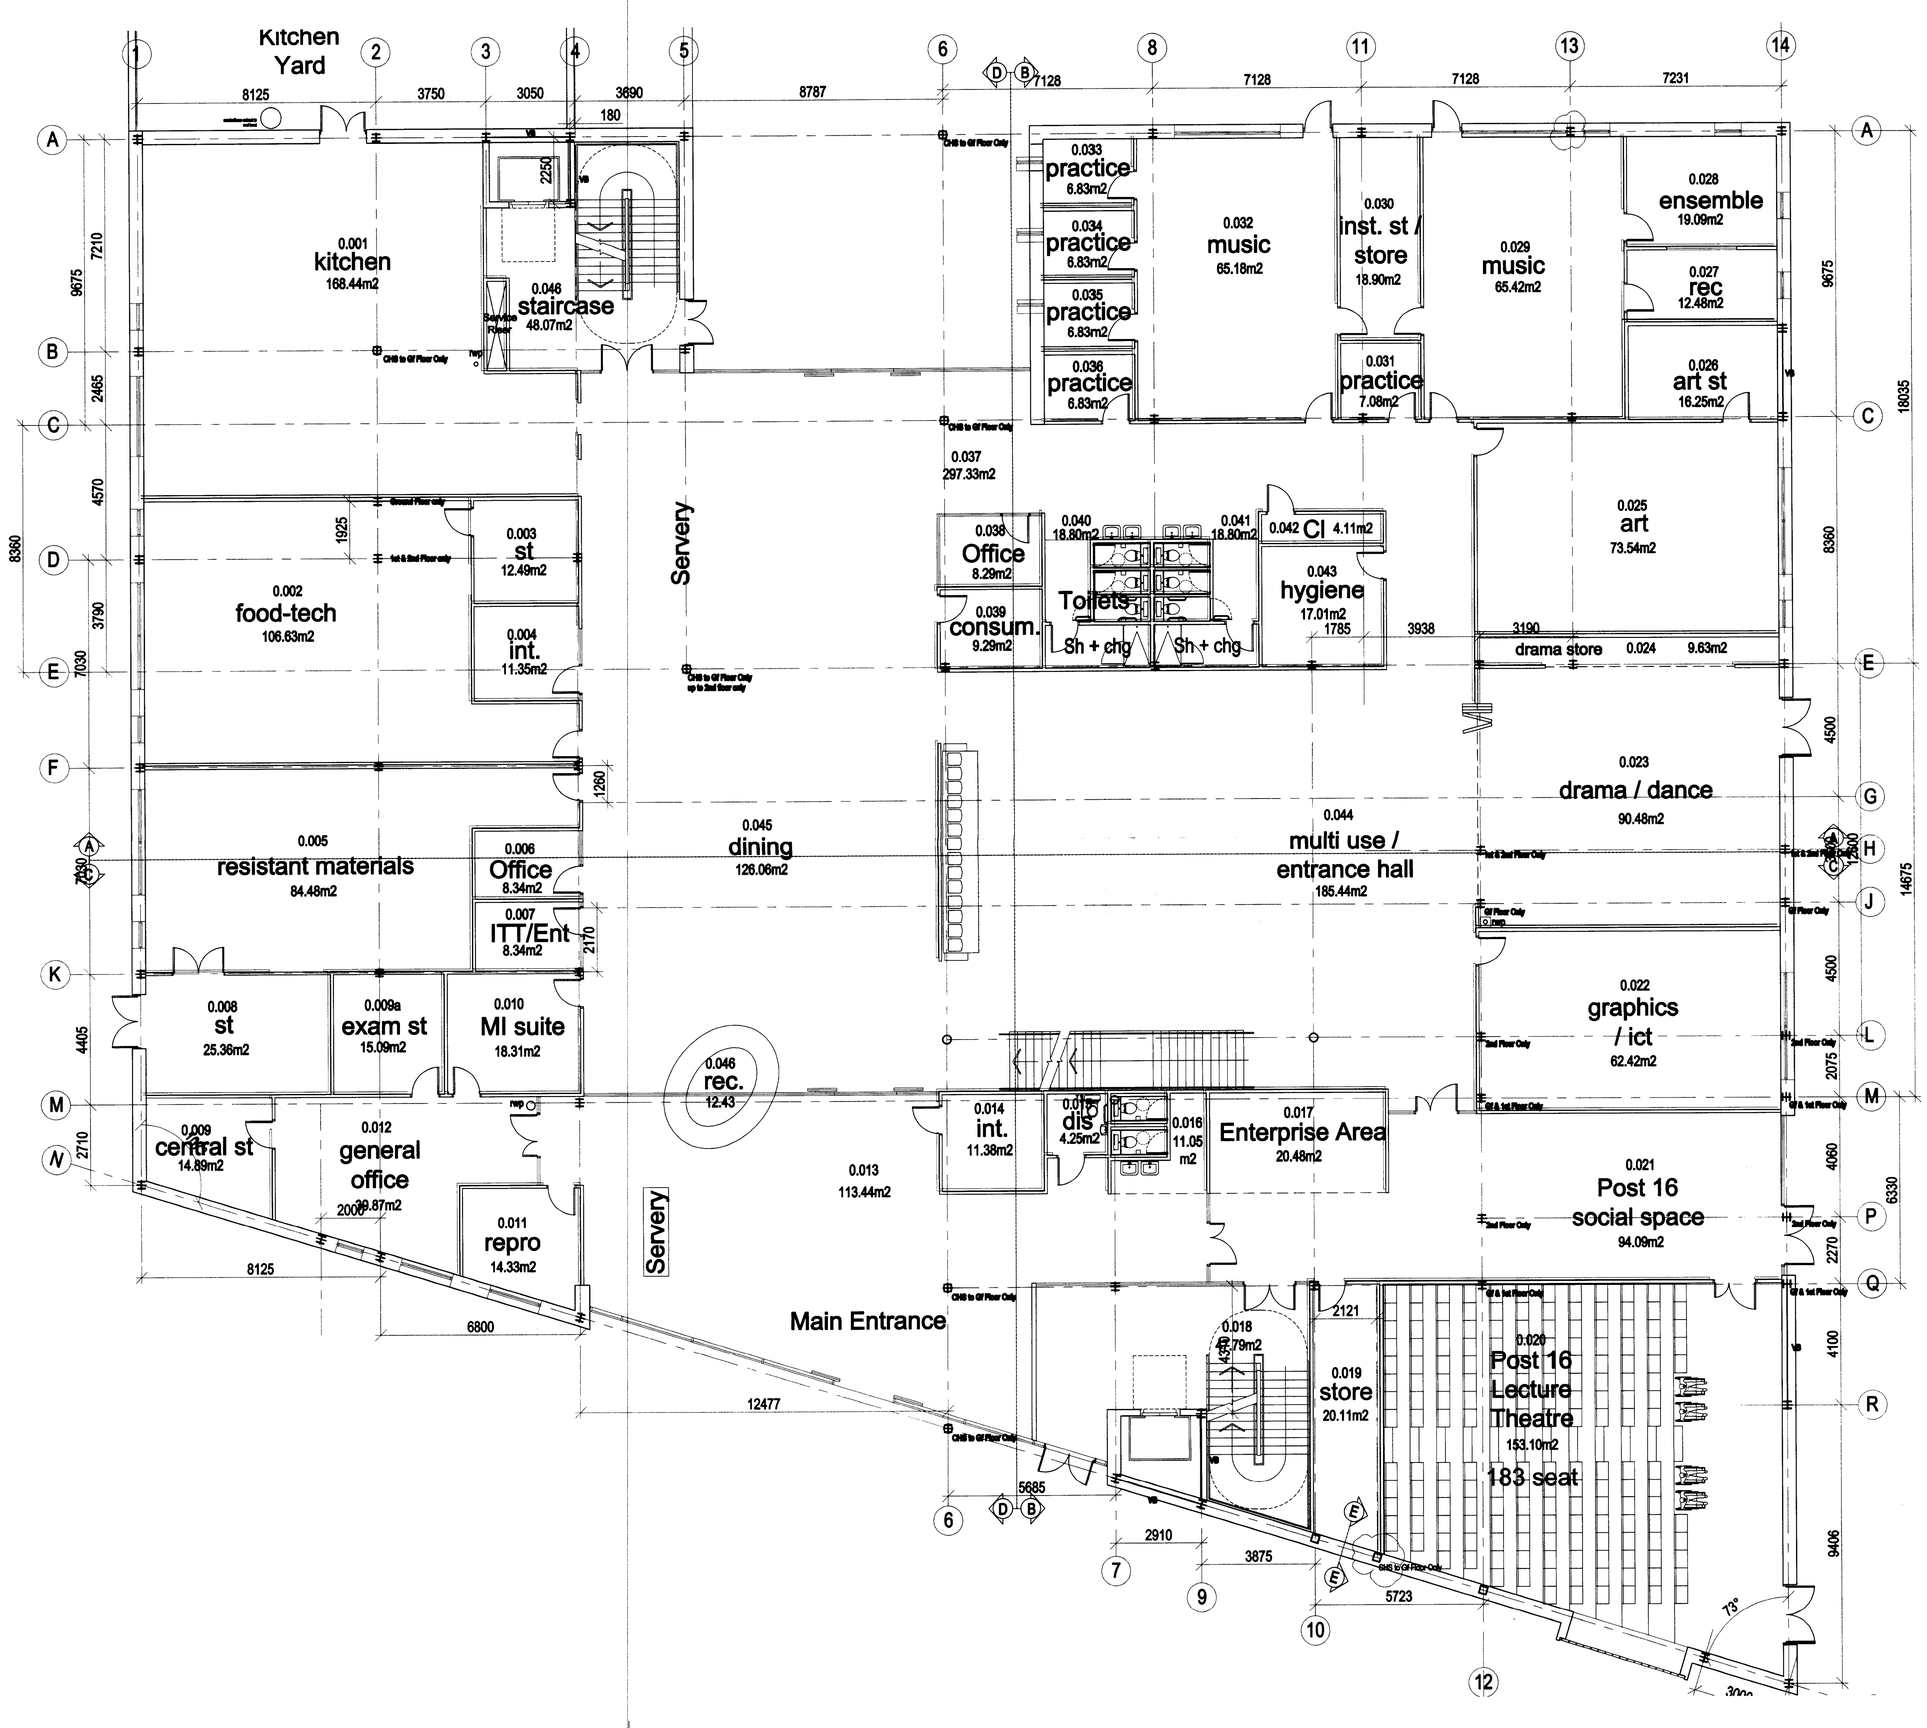

rev	description	date	dr by	ap by
9	Door added (room 0.023). Drawing status changed to planning.	14.08.08	CMA	SI
8	Grid line 10 extended and grid line 11 reduced. Store 0.019 Column added. Windows updated	13.08.08	CMA	SI
7	Wall thickness amended to accounts consultant specifications and section lines added.	28.07.08	CMA	SI
6	Structural grid and window openings added	10.07.08	DG	JD
5	Kitchen, Tech. & Admin area amended; retractable seating added to the multi use hall	19.06.08	DG	JD
4	External Plant area added	04.06.08	DG	JD
3	Amendments to entrance area	23.05.08	DG	JD
2	Post 16 added	20.05.08	DG	JD
1	GIFA reduced to 5929m2	22.04.08	DG	JD

original by DG

Aedas

Aedas Architects
Aedas Architects Ltd
Exchange Chambers
The Parsonage
Manchester M3 2HW
United Kingdom
T +44(0)161 5287900
F +44(0)161 5287930
E mgmcheater@aedas.com
aedas.com

client
Balfour Beatty Construction Ltd

project
Business & Enterprise Academy (Parklands Academy)

drawing
General Arrangement Layout
Ground Floor

plot date

project number
2007.01232.

scale
1:100 @ A1

drawing number
PL_AL20_001

rev
9

issue status
PLANNING

This drawing is to be read in conjunction with all related drawings. Do not scale from this drawing. All dimensions must be checked and verified on site before commencing any work or producing shop drawings. The originator should be notified immediately of any discrepancy.
This drawing is copyright and remains the property of Aedas.

ASite No. PL_AED_DR_G_04_AZ_00_0002