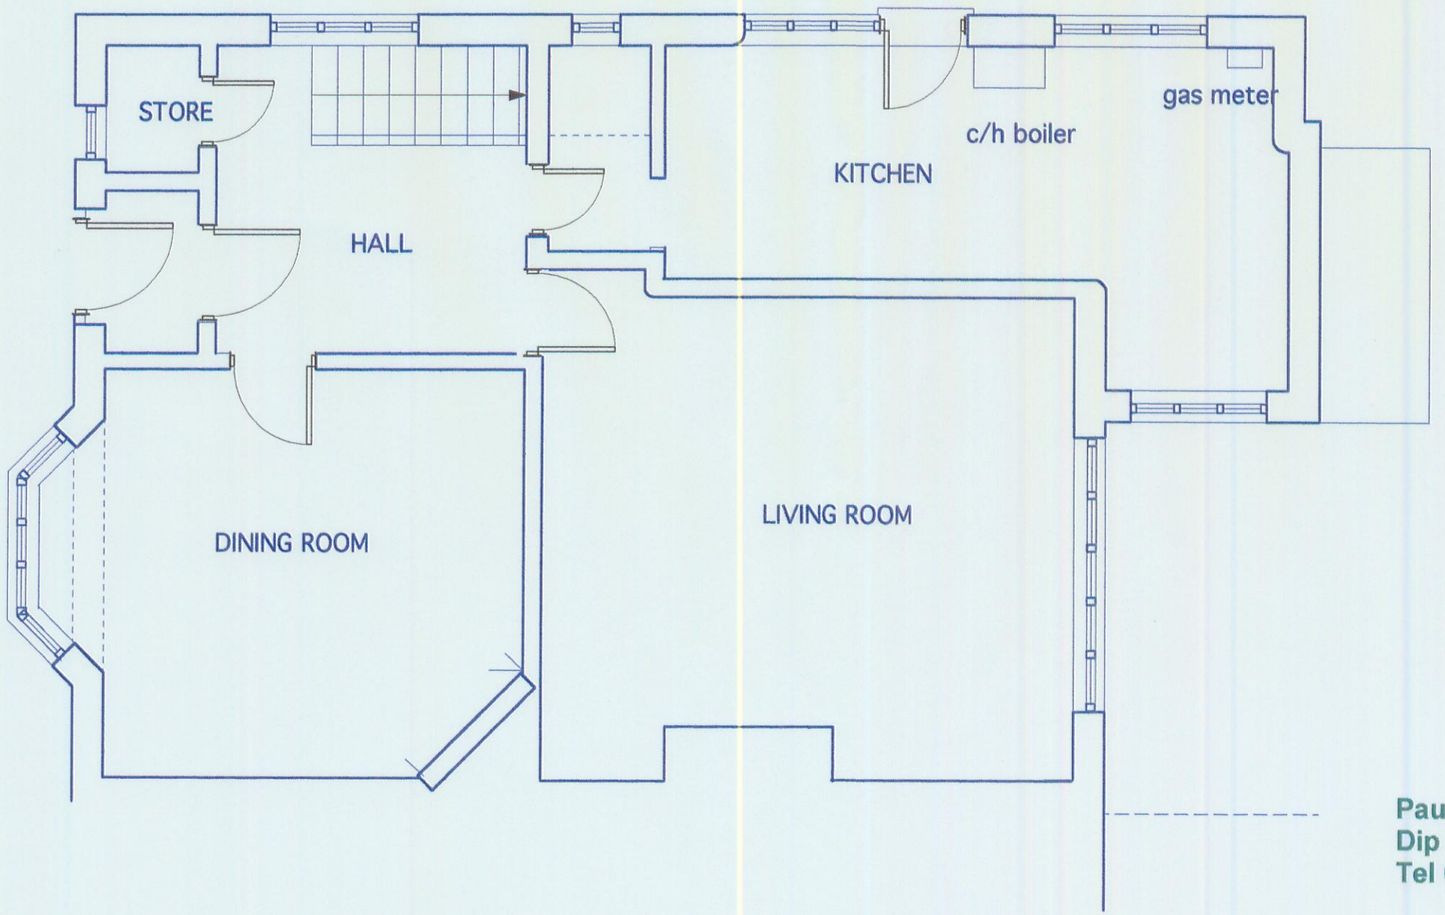


PLANNING
ACK'D
REPLIED
RECD - 9 JUL 2009
DATE RECD | DATE
M
M
M
FOR ACTION

Paul Knowles Architect
Dip Arch RIBA Dip TP AA
Tel 01969 624758

3, THE THORNS CHORLTON CUM HARDY
Client :Mr K Knowles and Ms E Webb

Existing Ground Floor Plan

Drawing No 225/01
Scale 1:50 Date 07/2009