© WCEC ARCHITECTS – DISCLAIMER:

This drawing is copyright and shall not be reproduced nor used for any other purpose without the written permission of the Architects. This drawing must be read in conjunction with all other related drawings and documentation. It is the contractors responsibility to ensure full compliance with the Building Regulations. Do not scale from this drawing, use figured dimensions only. It is the contractors responsibility to check and verify all dimensions on site. Any discrepancies to be reported immediately.
IF IN DOUBT ASK.
Materials not in conformity with relevant British or European Standards/Codes of practice or materials known to be deleterious to health & safety must not be used or specified on this project.

XREF'S IN THIS DRAWING

NONE

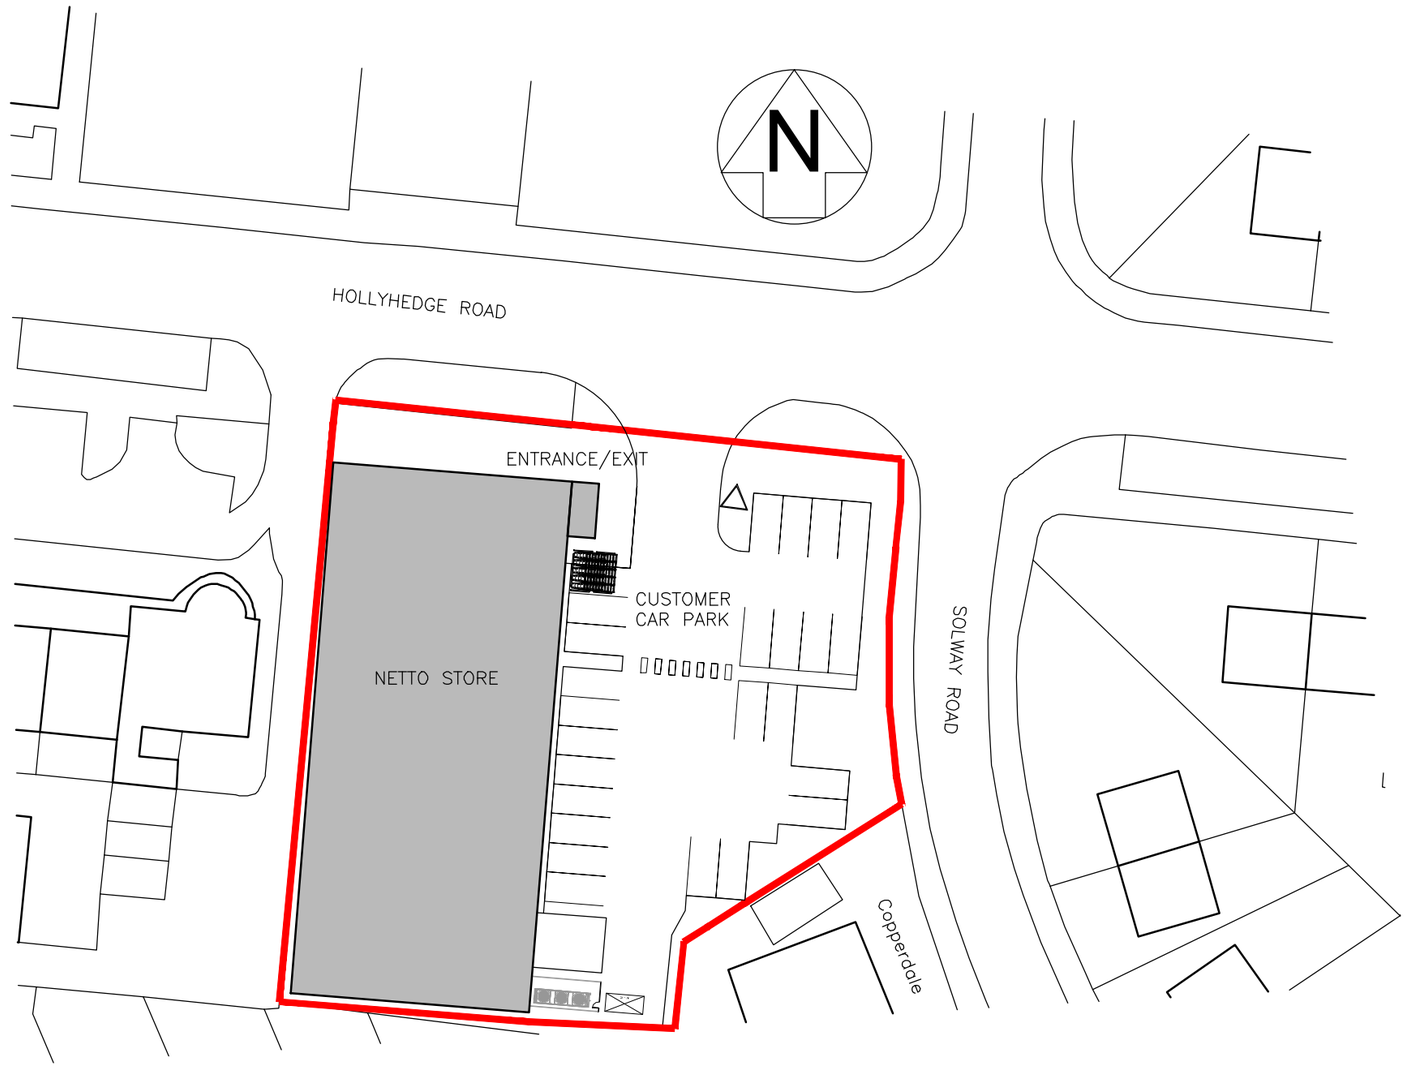

No	Date	Description	Drwn/Chckd By

CLIENT

ASDA

ASDA STORES LTD

PROJECT

NETTO REBRANDING
WYTHENSHAWE
MANCHESTER

TITLE

EXISTING SITE PLAN

DRAWING STATUS

PLANNING

DRAWN	JH	CHECKED	JA
SCALE	1:500 @ A3		
DATE	22/10/2010		

CARRWOOD COURT
CARRWOOD ROAD
SHEEPBRIDGE
CHESTERFIELD
S41 9QB

T: 01246 260261
F: 01246 260736
E: email@wcec.co.uk
www.wcec.co.uk

WCEC ARCHITECTS

JOB NO.	DRAWING NUMBER	REV
10.339	PL–01	