Do not scale off drawings

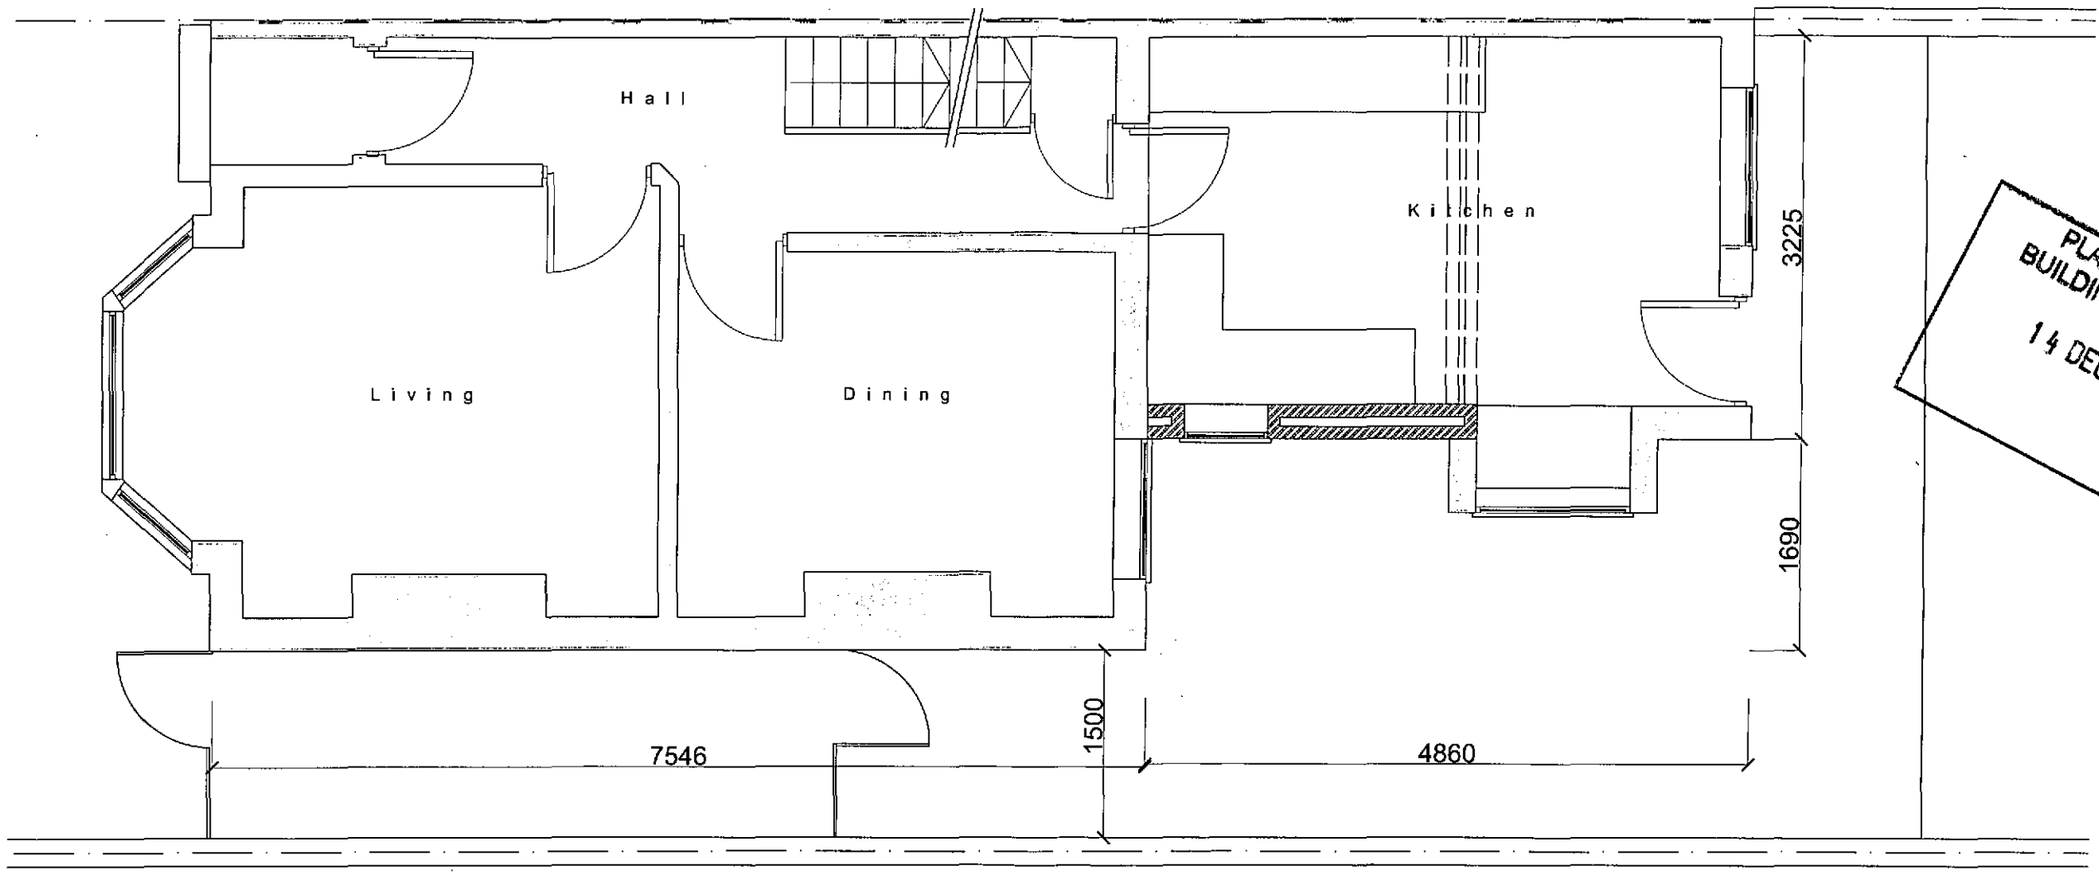

PLANNING AND BUILDING CONTROL
14 DEC 2012

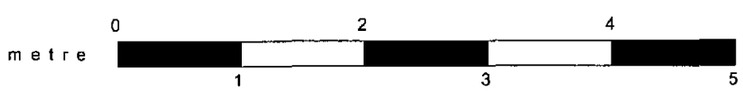

client
Mr & Mrs Bray

project
93 Northern Grove, West Didsbury, Manchester

drawing	drawing number
Proposed Ground Fl plan	6 of 10

issue status	Date	scale
Planning	Dec 2012	1:100 @ A3

Do not scale off drawings

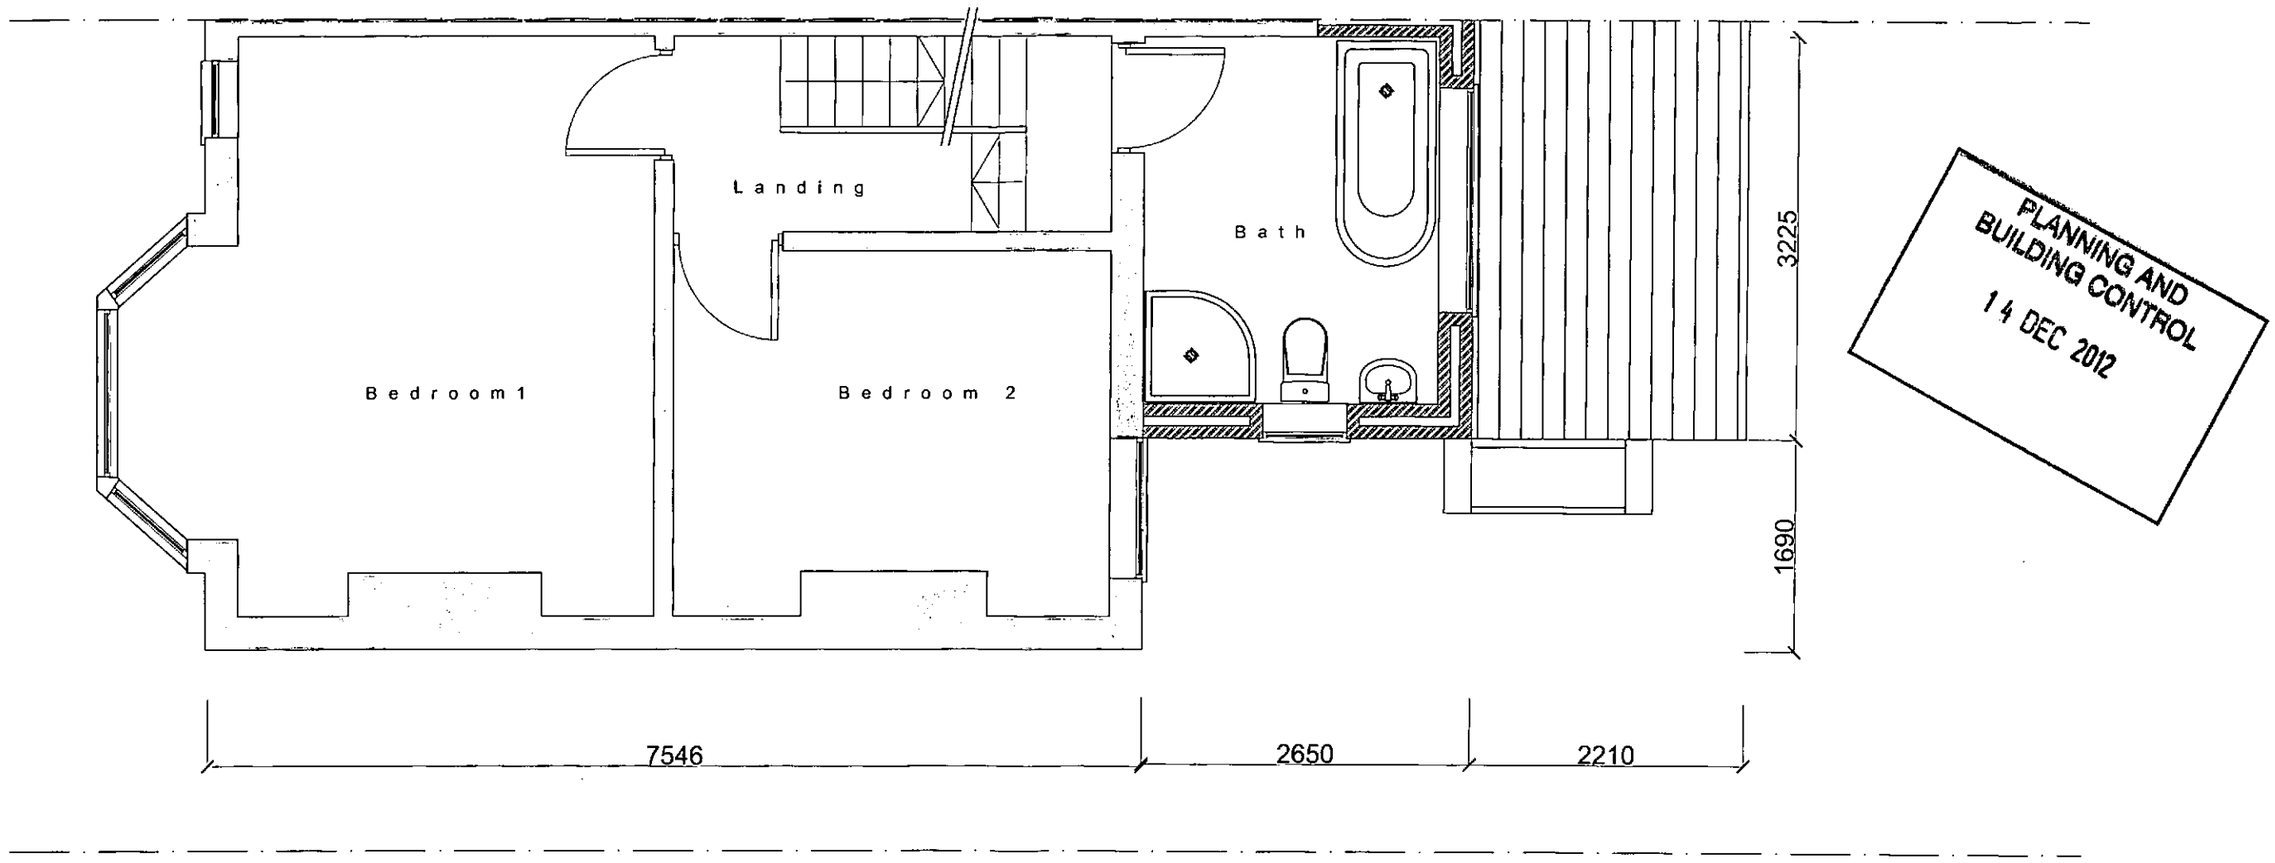

PLANNING AND BUILDING CONTROL
14 DEC 2012

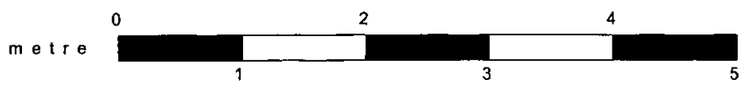

client
Mr & Mrs Bray

project
93 Northern Grove, West Didsbury, Manchester

drawing	drawing number
Proposed First Fl plan	7 of 10

issue status	Date	scale
Planning	Dec 2012	1:100 @ A3

Do not scale off drawings

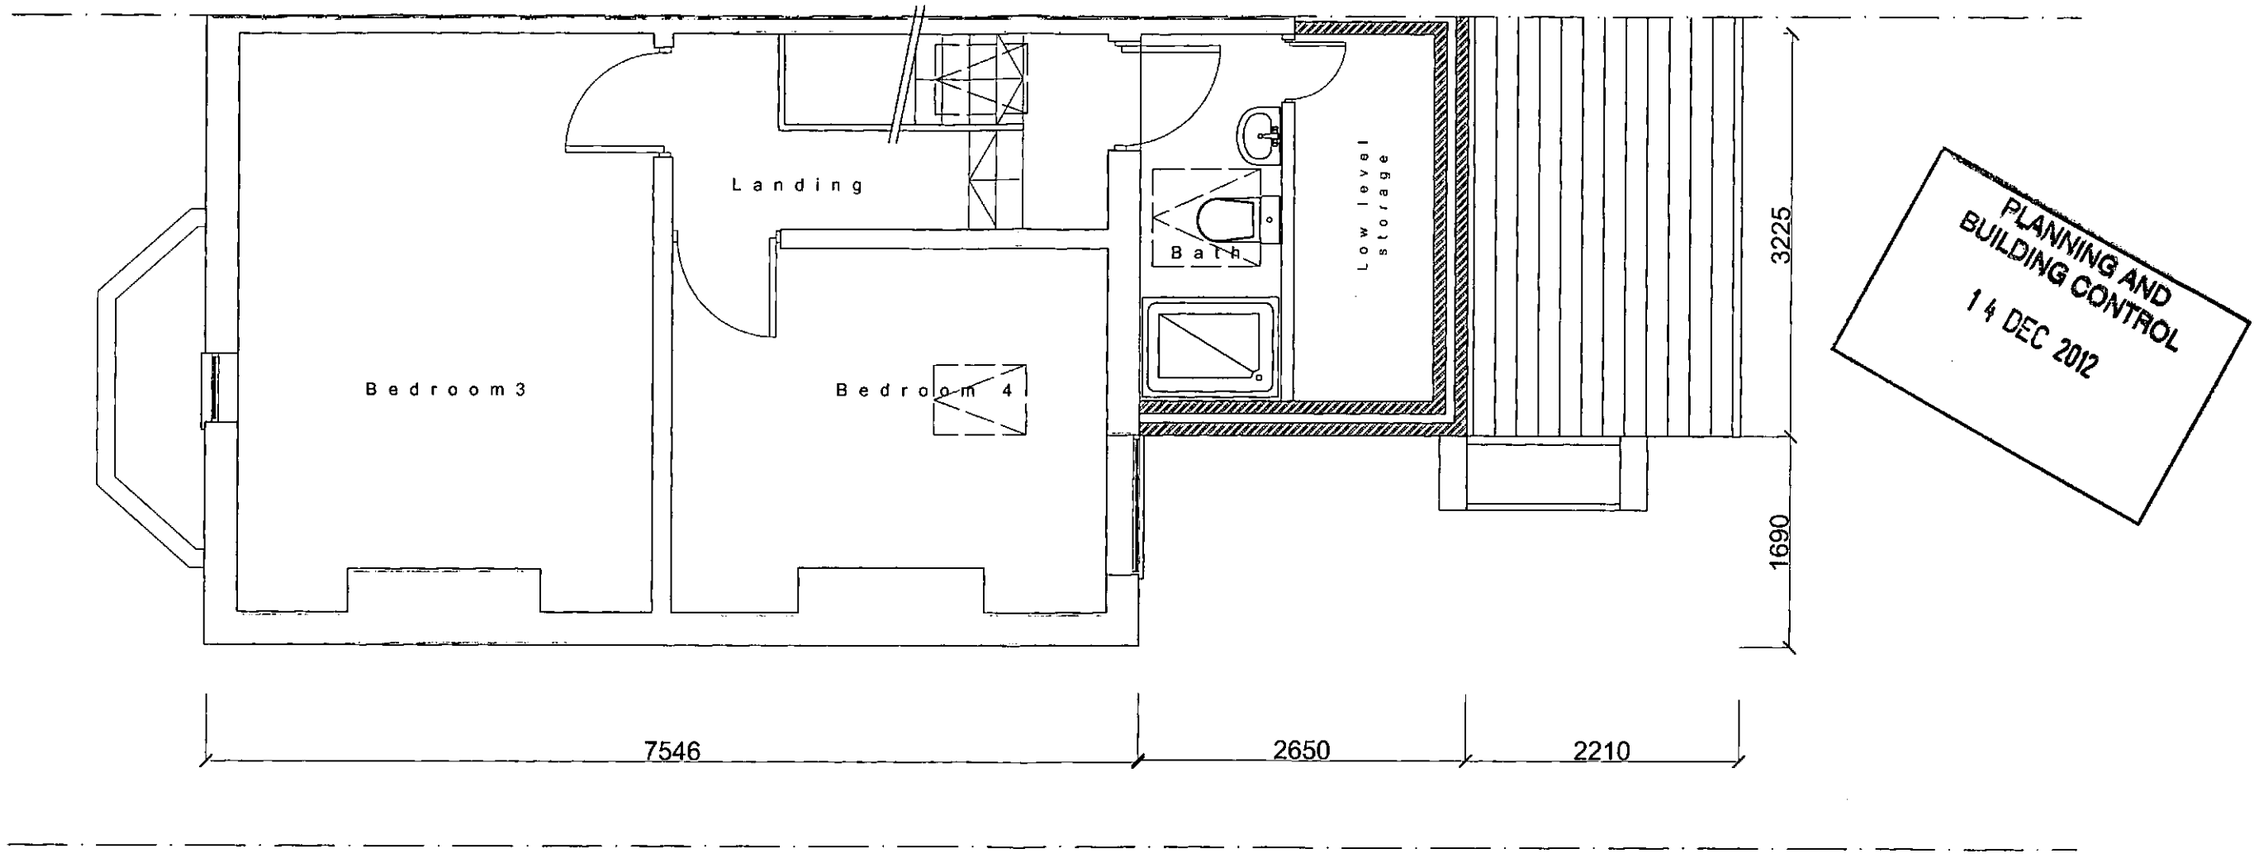

PLANNING AND BUILDING CONTROL
14 DEC 2012

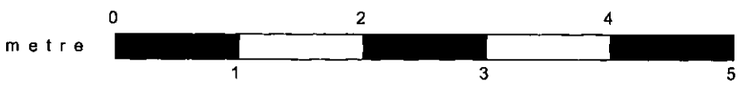

client
Mr & Mrs Bray

project
93 Northern Grove, West Didsbury, Manchester

drawing	drawing number
Proposed Second Fl plan	8 of 10

issue status	Date	scale
Planning	Dec 2012	1:100 @ A3

Do not scale off drawings



PLANNING AND
BUILDING CONTROL
14 DEC 2012

metre 0 1 2 3 4 5

Material Key:

1. New brickwork to match existing.
2. New slate roof tiles to match existing.
3. New double glazed roof light.
4. New timber double glazed window.

client
Mr & Mrs Bray

project
93 Northern Grove, West Didsbury, Manchester

drawing	drawing number
Proposed Side Elevation	9 of 10

issue status	Date	scale
Planning	Dec 2012	1:100 @ A3

Do not scale off drawings

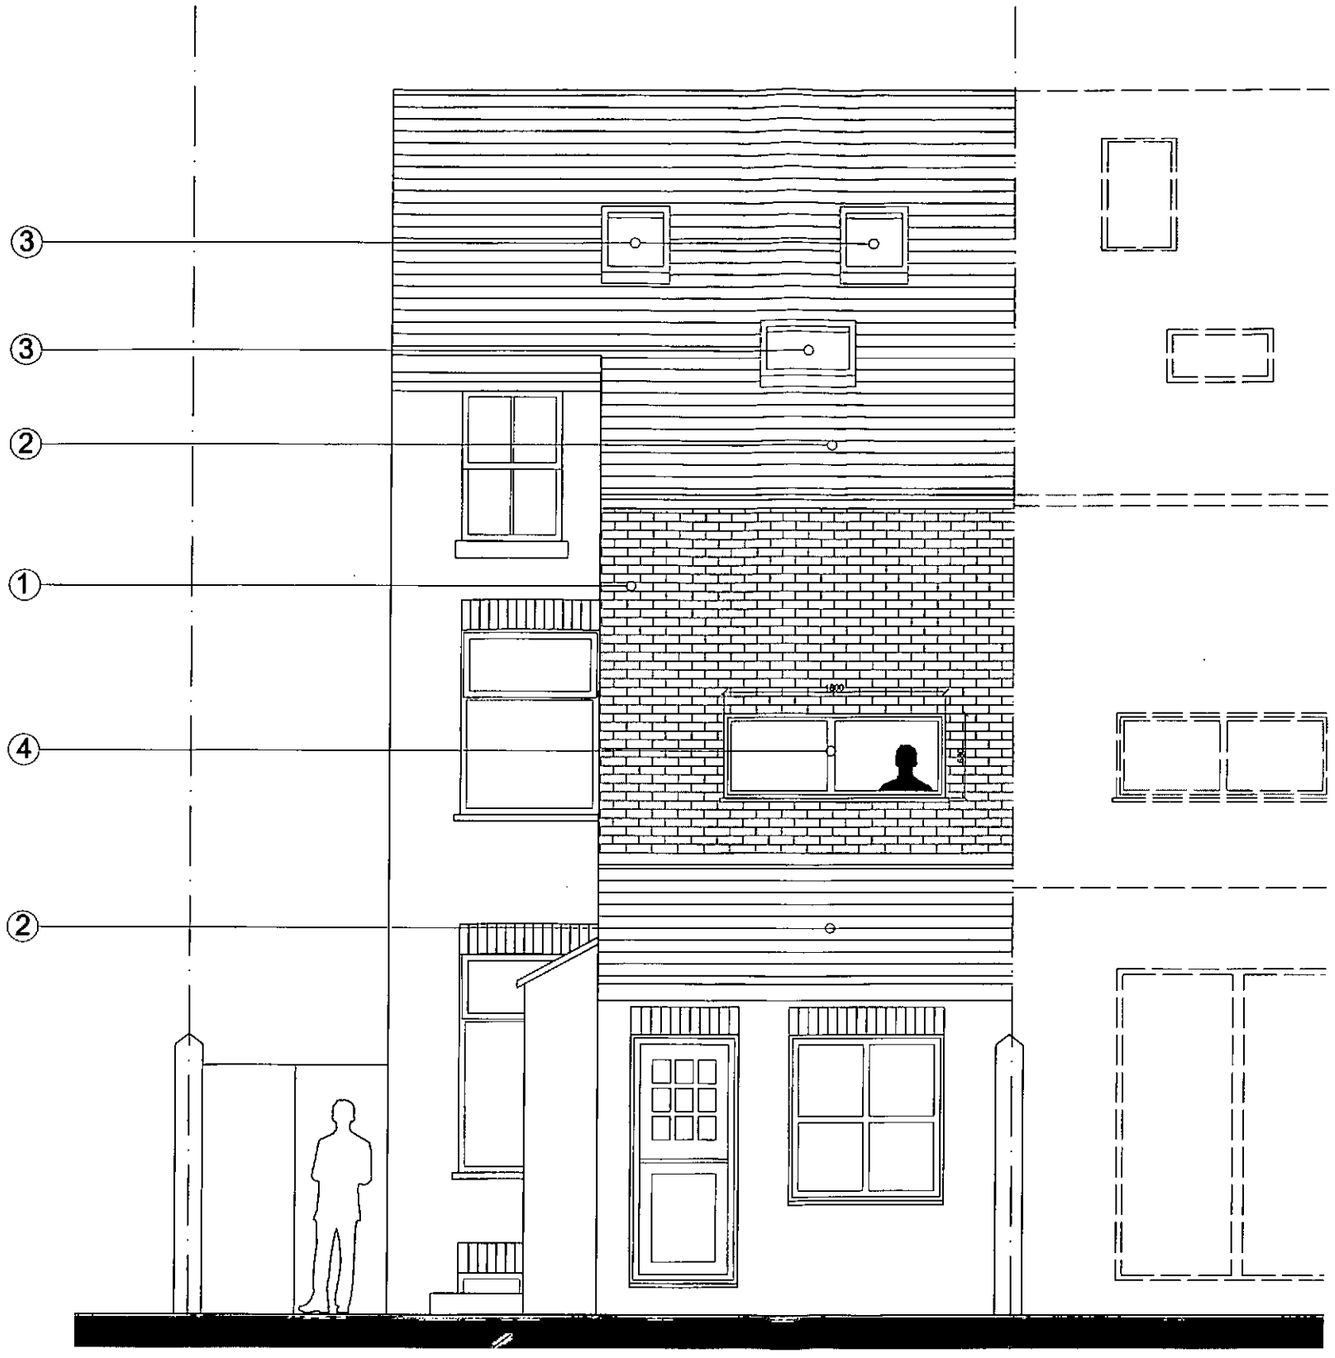

PLANNING AND BUILDING CONTROL
14 DEC 2012

metre 0 1 2 3 4 5

Material Key:

1. New brickwork to match existing.
2. New slate roof tiles to match existing.
3. New double glazed roof light.
4. New timber double glazed window.

client
Mr & Mrs Bray

project
93 Northern Grove, West Didsbury, Manchester

drawing	drawing number
Proposed Rear Elevation	10 of 10

Issue status	Date	scale
Planning	Aug 2012	1:100 @ A3