
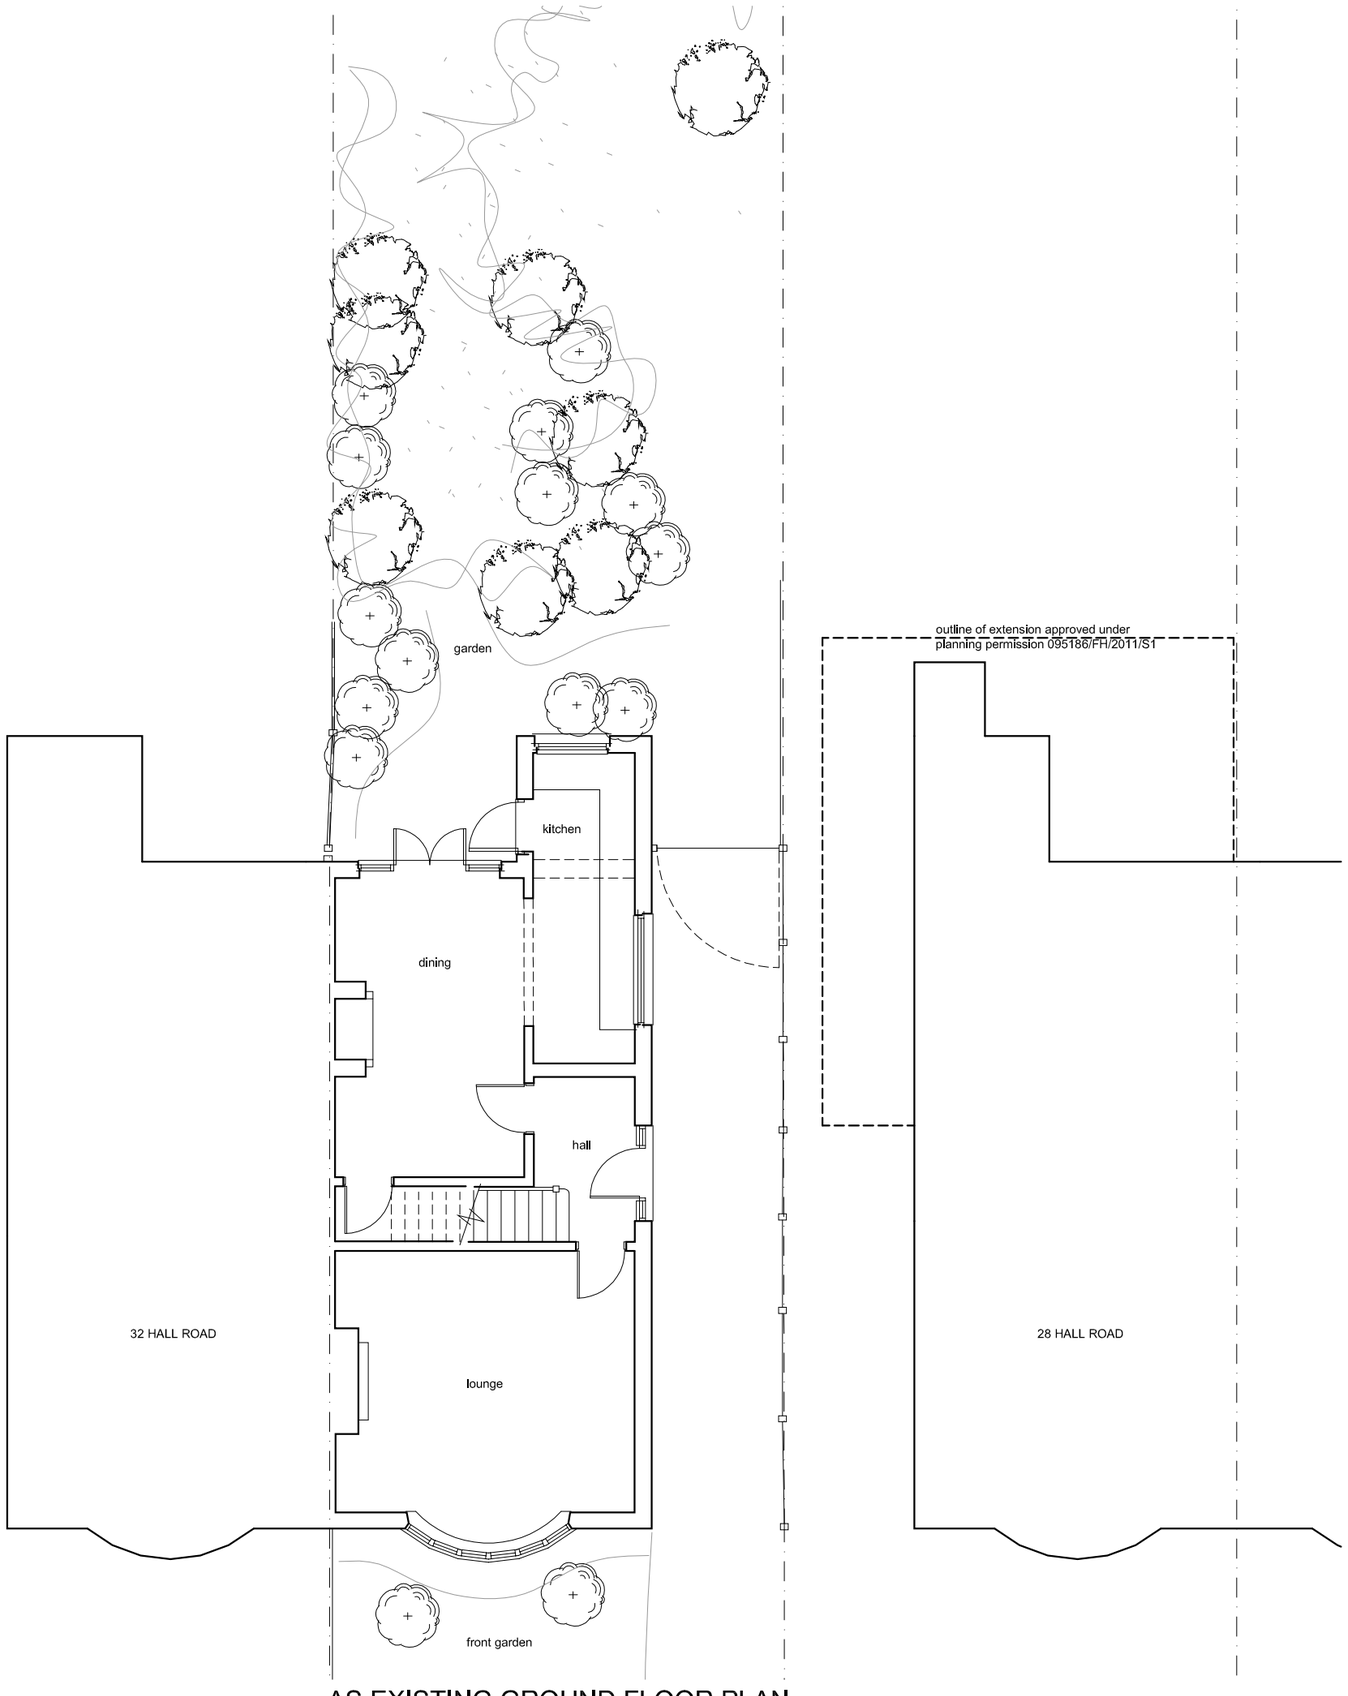


AS EXISTING GROUND FLOOR PLAN

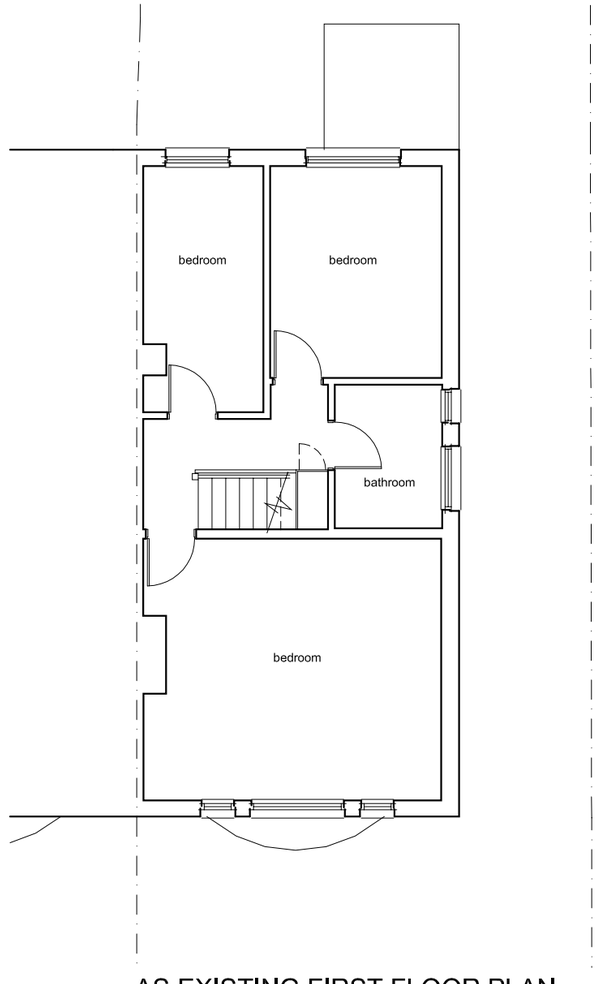

AS EXISTING FIRST FLOOR PLAN

1 2 3m

DO NOT SCALE - USE FIGURED DIMENSIONS ONLY

OMBLER IWANOWSKI ARCHITECTS
12 HILTON STREET MANCHESTER M1 1JF
email@oiarchitects.co.uk 0161 236 6778
oiarchitects.co.uk oiarchitectshomes.co.uk

30 HALL ROAD, RUSHOLME

01

AS EXISTING GROUND AND FIRST FLOOR PLANS

MAR 13 SCALE 1:100 @ A3

-- L(--)21 --