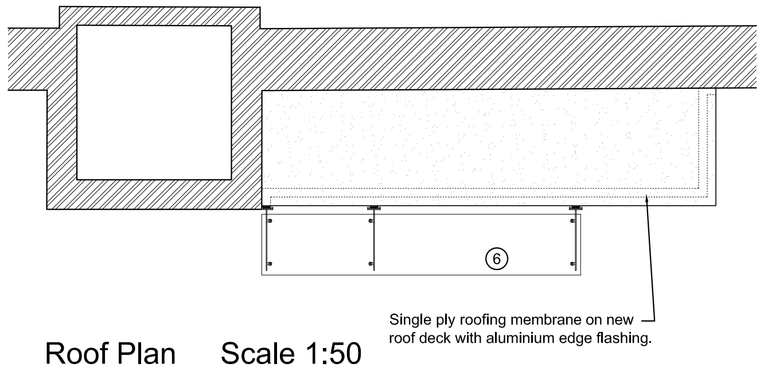

Roof Plan Scale 1:50

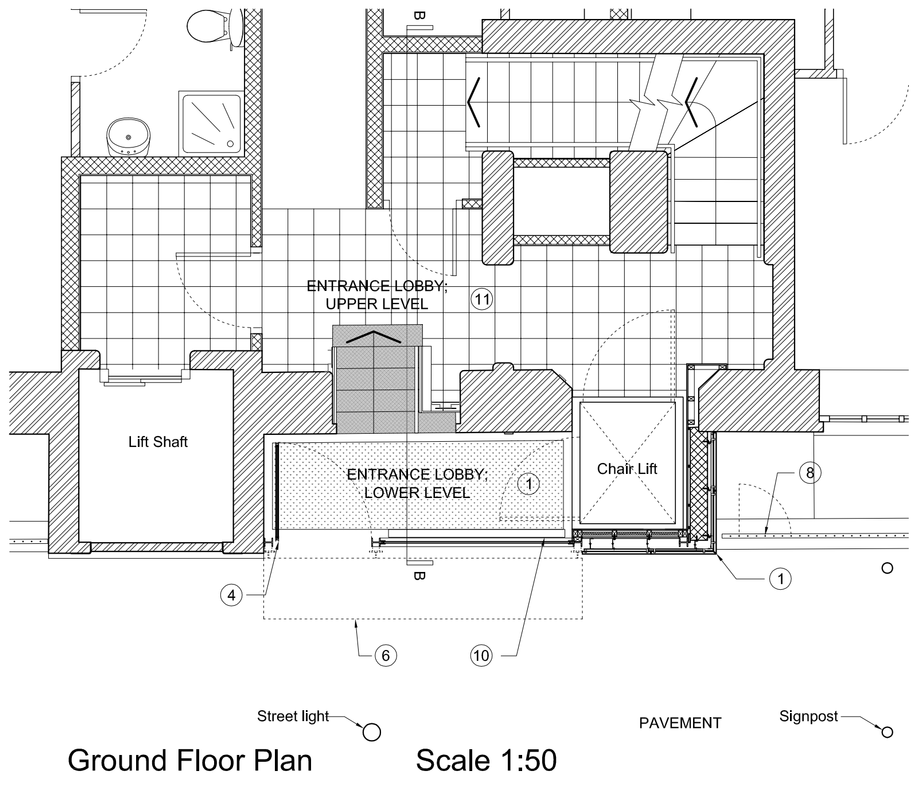

Ground Floor Plan Scale 1:50

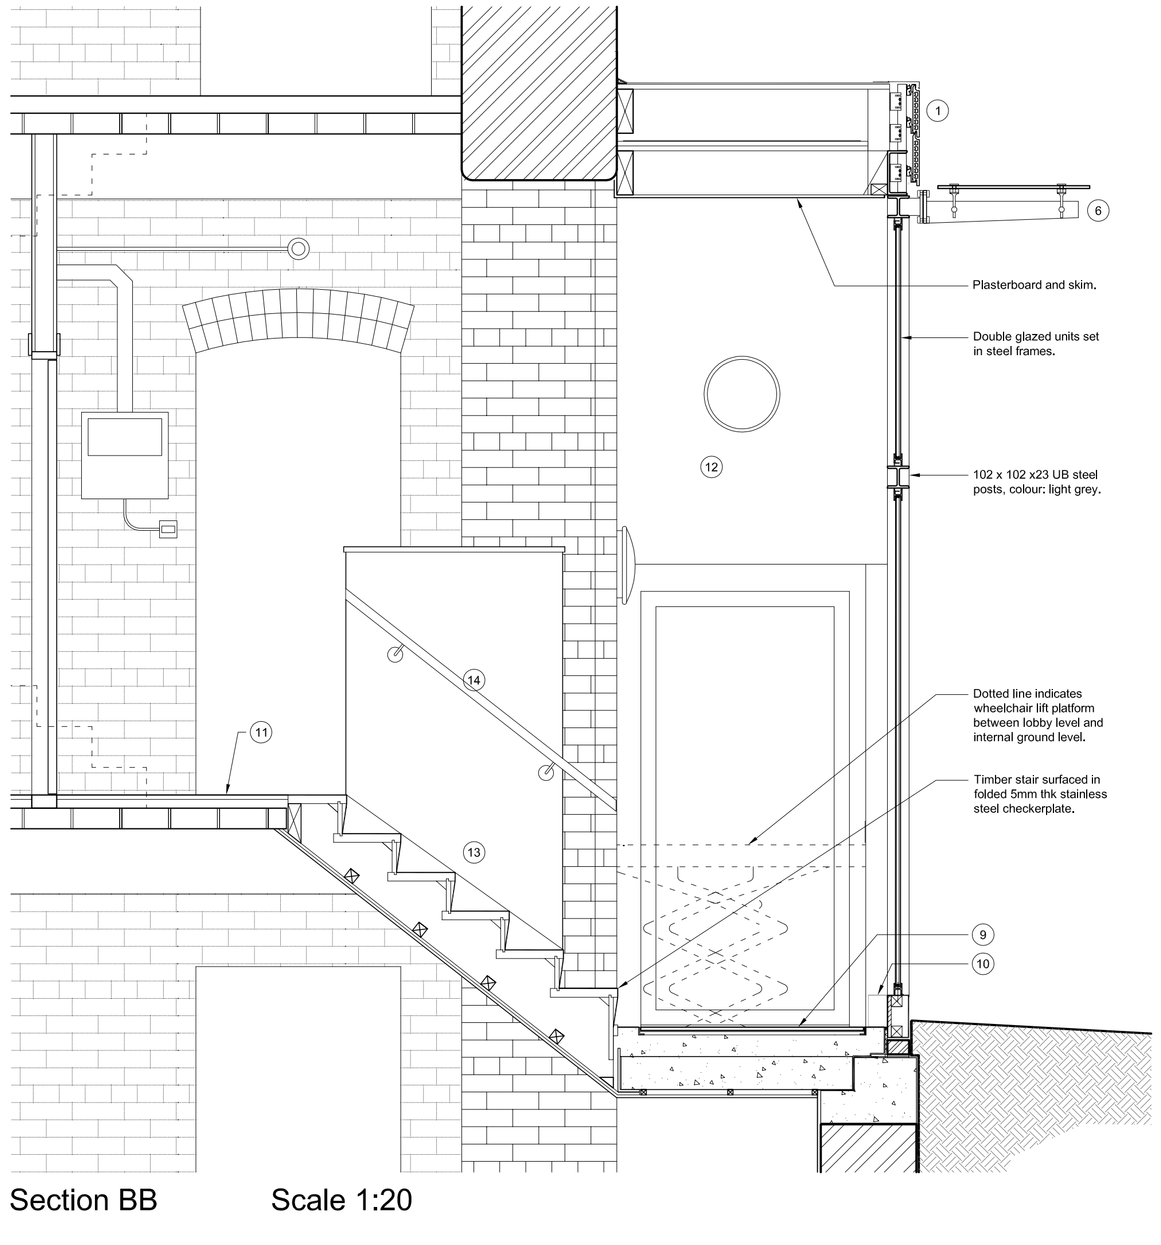

Section BB Scale 1:20

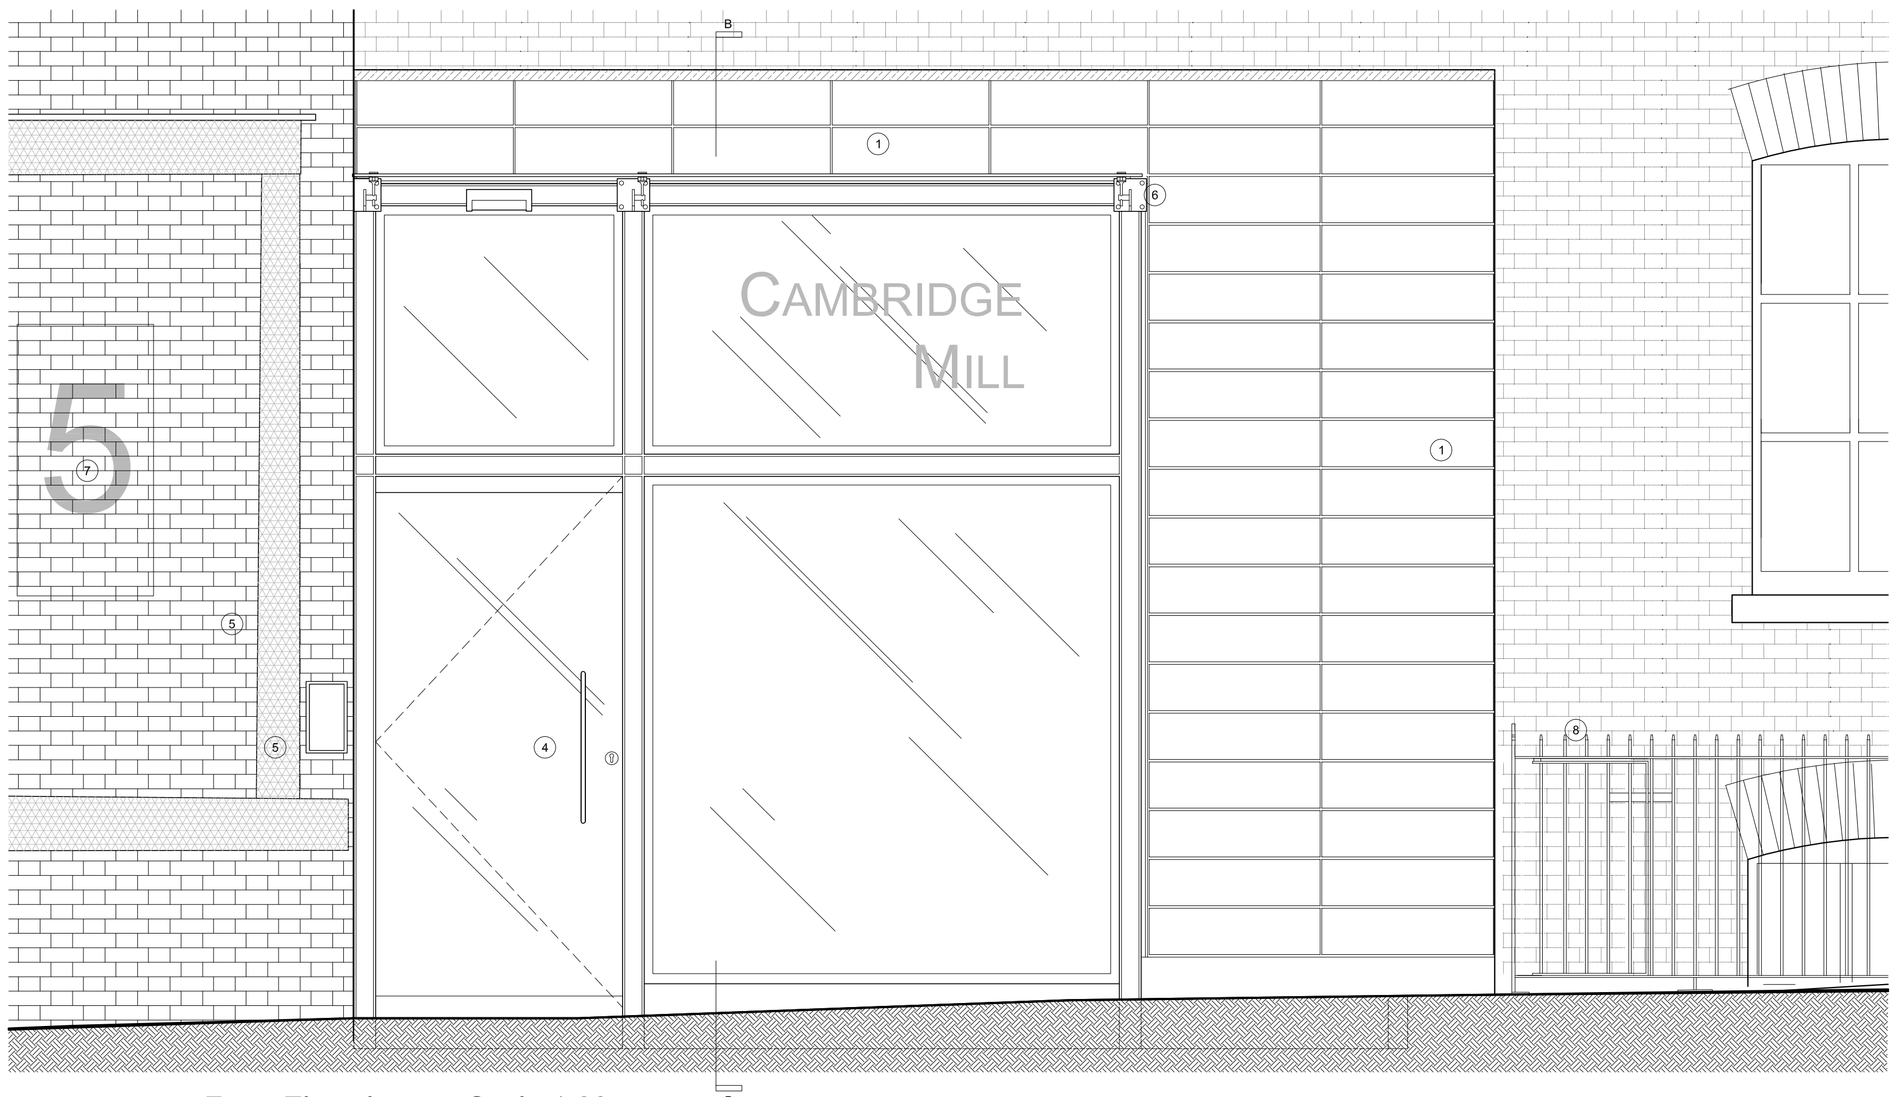

Front Elevation Scale 1:20

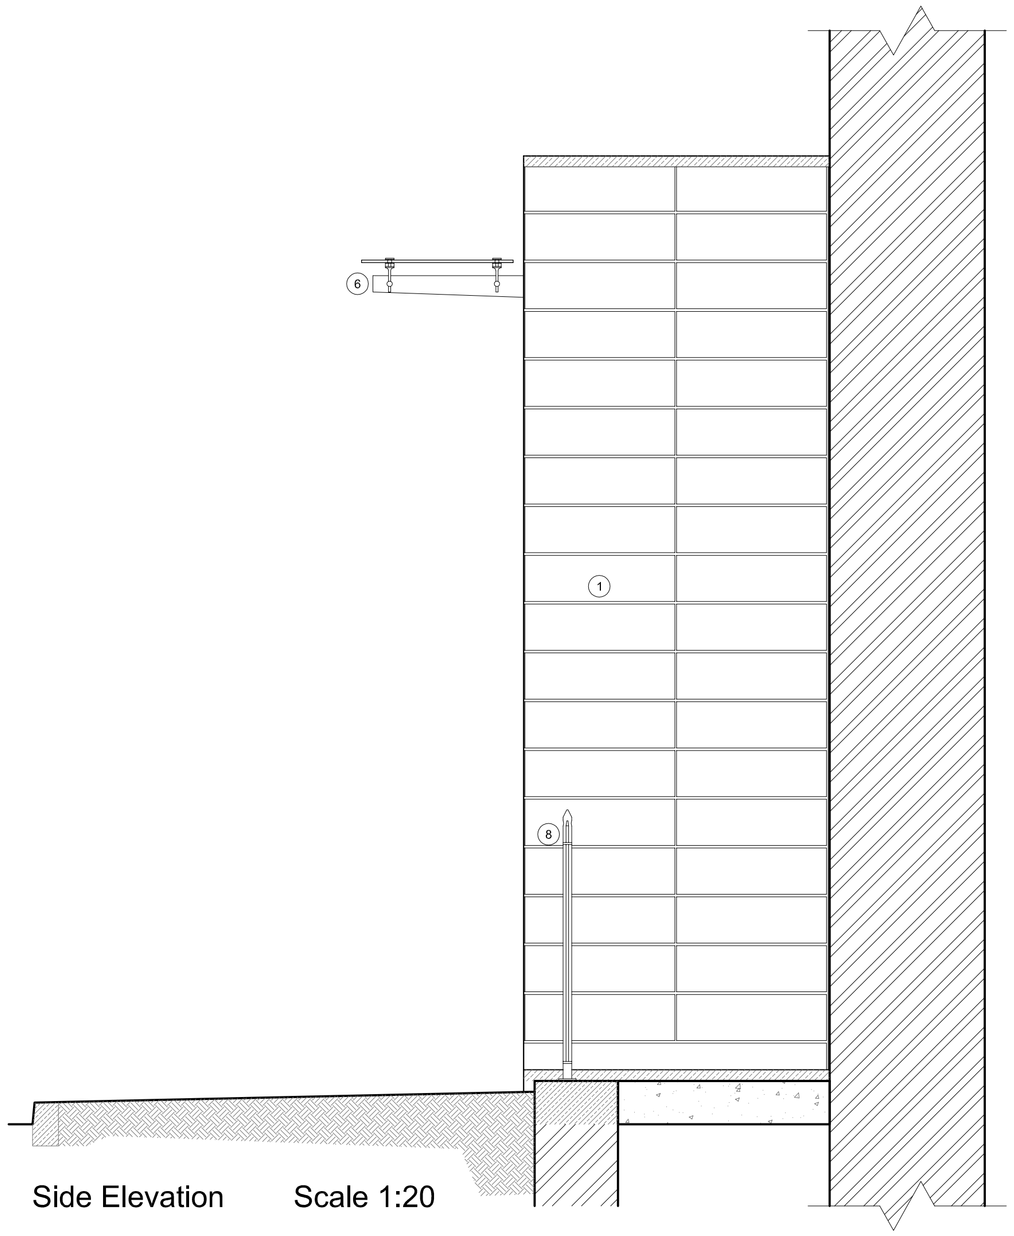

Side Elevation Scale 1:20

Responsibility is not accepted for errors made by others in scaling from this drawing. All construction information should be taken from figured dimensions only.

0mm 50mm 100mm

A1 Original Sheet Size

Key to plan:

- Existing conversion T&G laminated flooring.
- Existing brickwork. Left exposed internally.
- Existing barrier matting to be removed and replaced with Heckmondwike, 'Dreadnought' col: Antracite.
- Existing conversion internal partitions. Plasterboard, skim and paint finish - colour cream.
- Existing timber staircase clad with chequer pattern folded steel plate.
- New non-slip ceramic tiles: Domus DIN07 - Natural Anit-slip, colour dark grey.

Notes to elevations & section:

1. New terracotta rainscreen cladding, Moeding Alphaton, colour: Vulcangrau.
4. New glass door with steel frame and satin stainless steel ironmongery.
5. Existing metal surround to be painted grey to match entrance steelwork. Infill brickwork to be cleaned using low pressure vortex system such as 'DOFF'.
6. New glazed canopy over entrance with integrated light fitting, supported on steel brackets painted to match existing steelwork (light grey).
7. New cut satin stainless steel street number to replace stolen fixed to brickwork.
8. Existing iron railing altered to allow installation of new cladding & re-painted.
9. New barrier matting to lobby at pavement level, colour dark grey.
10. Broken cover to low level radiator replaced.
11. New non-slip ceramic tiles at ground floor level: Domus DIN07 'Natural' colour dark grey.
12. Plastered walls to be repainted where required.
13. Exisiting timber boarding either side of stair to be replaced with plasterboard and painted.
14. Existing softwood handrail replaced with satin finish stainless steel rail.

XXXX	X	XXX	XXX	XXXX
date	rev	name	chk	note

Stride Treglown

Architecture Town Planning Interior Design Building Surveying Landscape Architecture Graphic Design

6 Commercial Street, Manchester M15 4PZ
T 0161 832 9460 F 0161 839 0424 www.stridetreglown.co.uk

PROJECT

Cambridge Mill
Solitaire Property Management

DRAWING TITLE

Proposed Plans and Elevations

DATE	SCALE	DRAWN BY	CHECKED BY
09.09.09	Varies	TS	CP

DRAWING NUMBER	REVISION NO.
45068_P05	-