

All dimensions should be checked on site
Do not scale off this drawing
Any drawing errors should be brought to the attention of the architect
COPYRIGHT © theCAVE a+d limited

REVISIONS :

REV	DETAILS OF REVISION	INIT

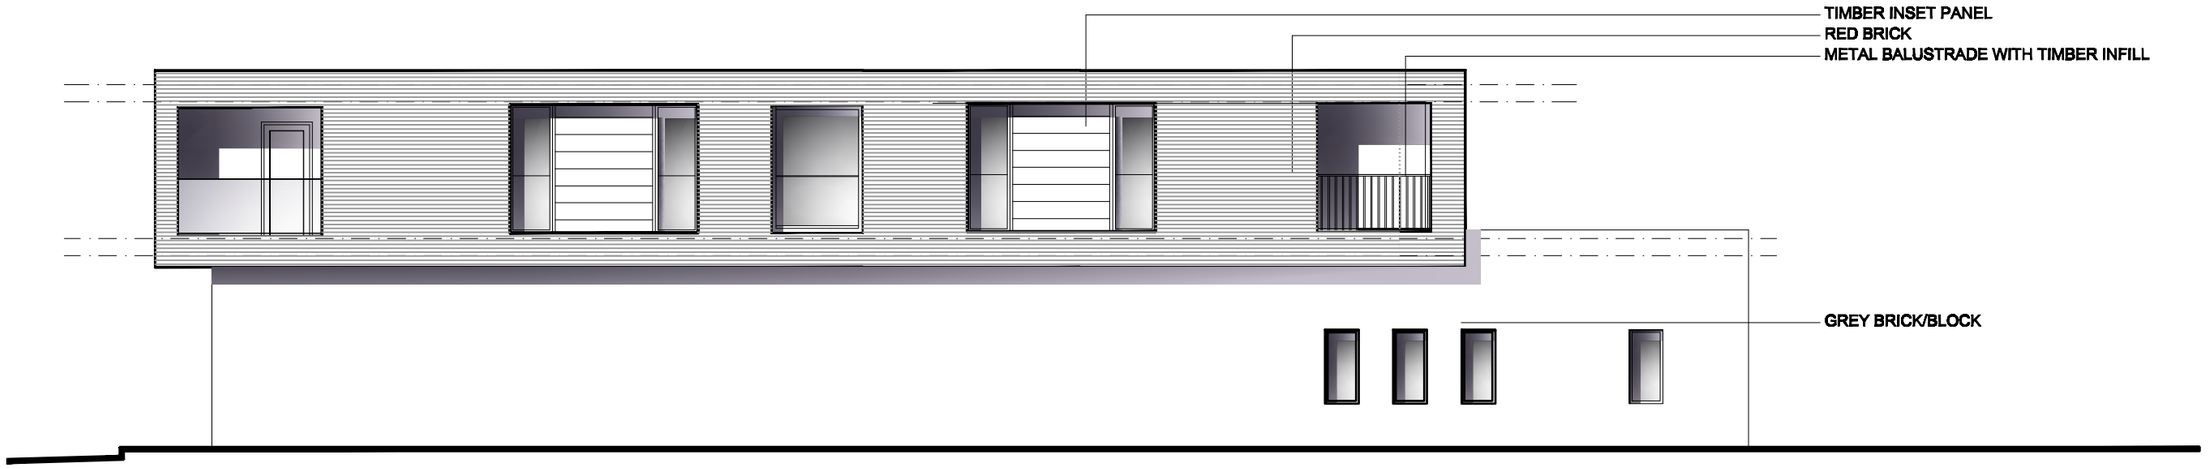

SIDE ELEVATION (METRO TRACKS) 1:100

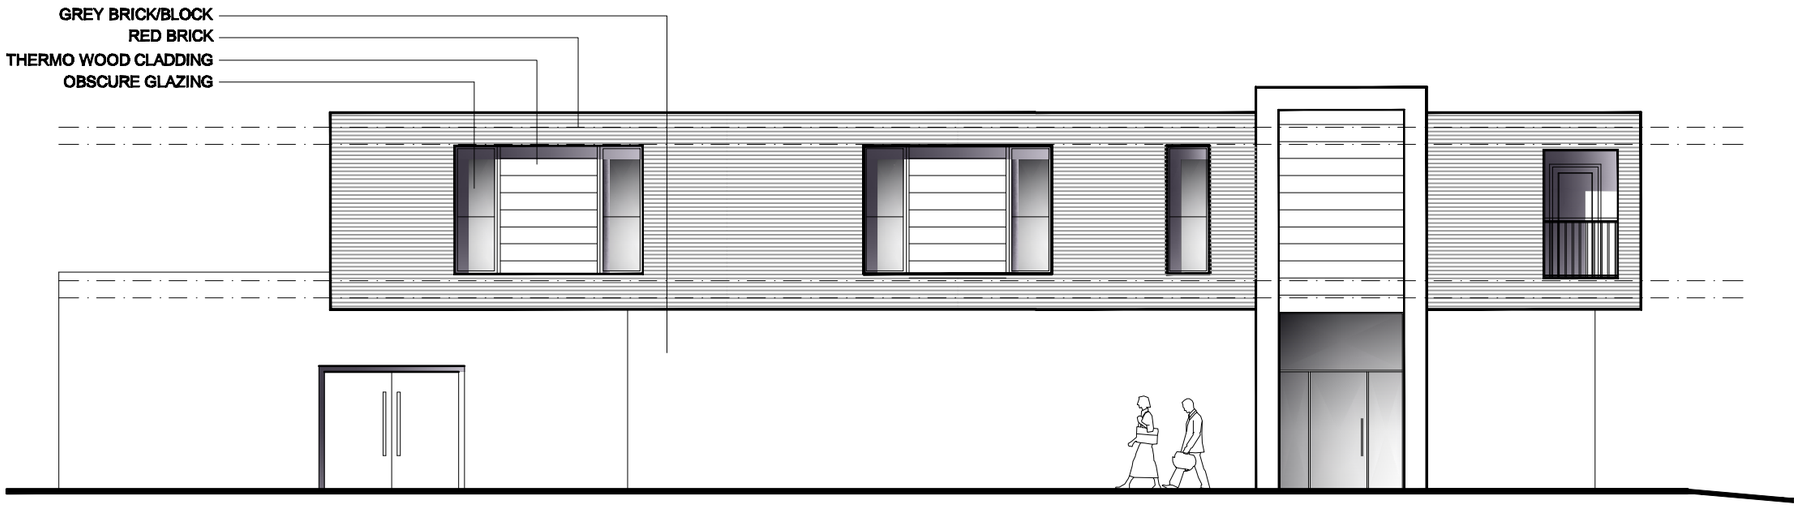

SIDE ELEVATION (RESIDENTIAL) 1:100

0 5m 10m

the CAVE
38 MANCHESTER RD WILMSLOW CHESHIRE SK9 1BG
0161 286 0196 www.the-cave.co.uk mail@the-cave.co.uk

PROJECT :

MIXED USE SCHEME
CRUMPSALL LANE, CRUMPSALL

DRAWING TITLE :

SIDE ELEVATION

SCALE :	DRAWN BY :	DATE :
1:100 A3	CAJ	DEC 10

DWG N° :	REVISION :	CHECKED :
654.04-P005	B	