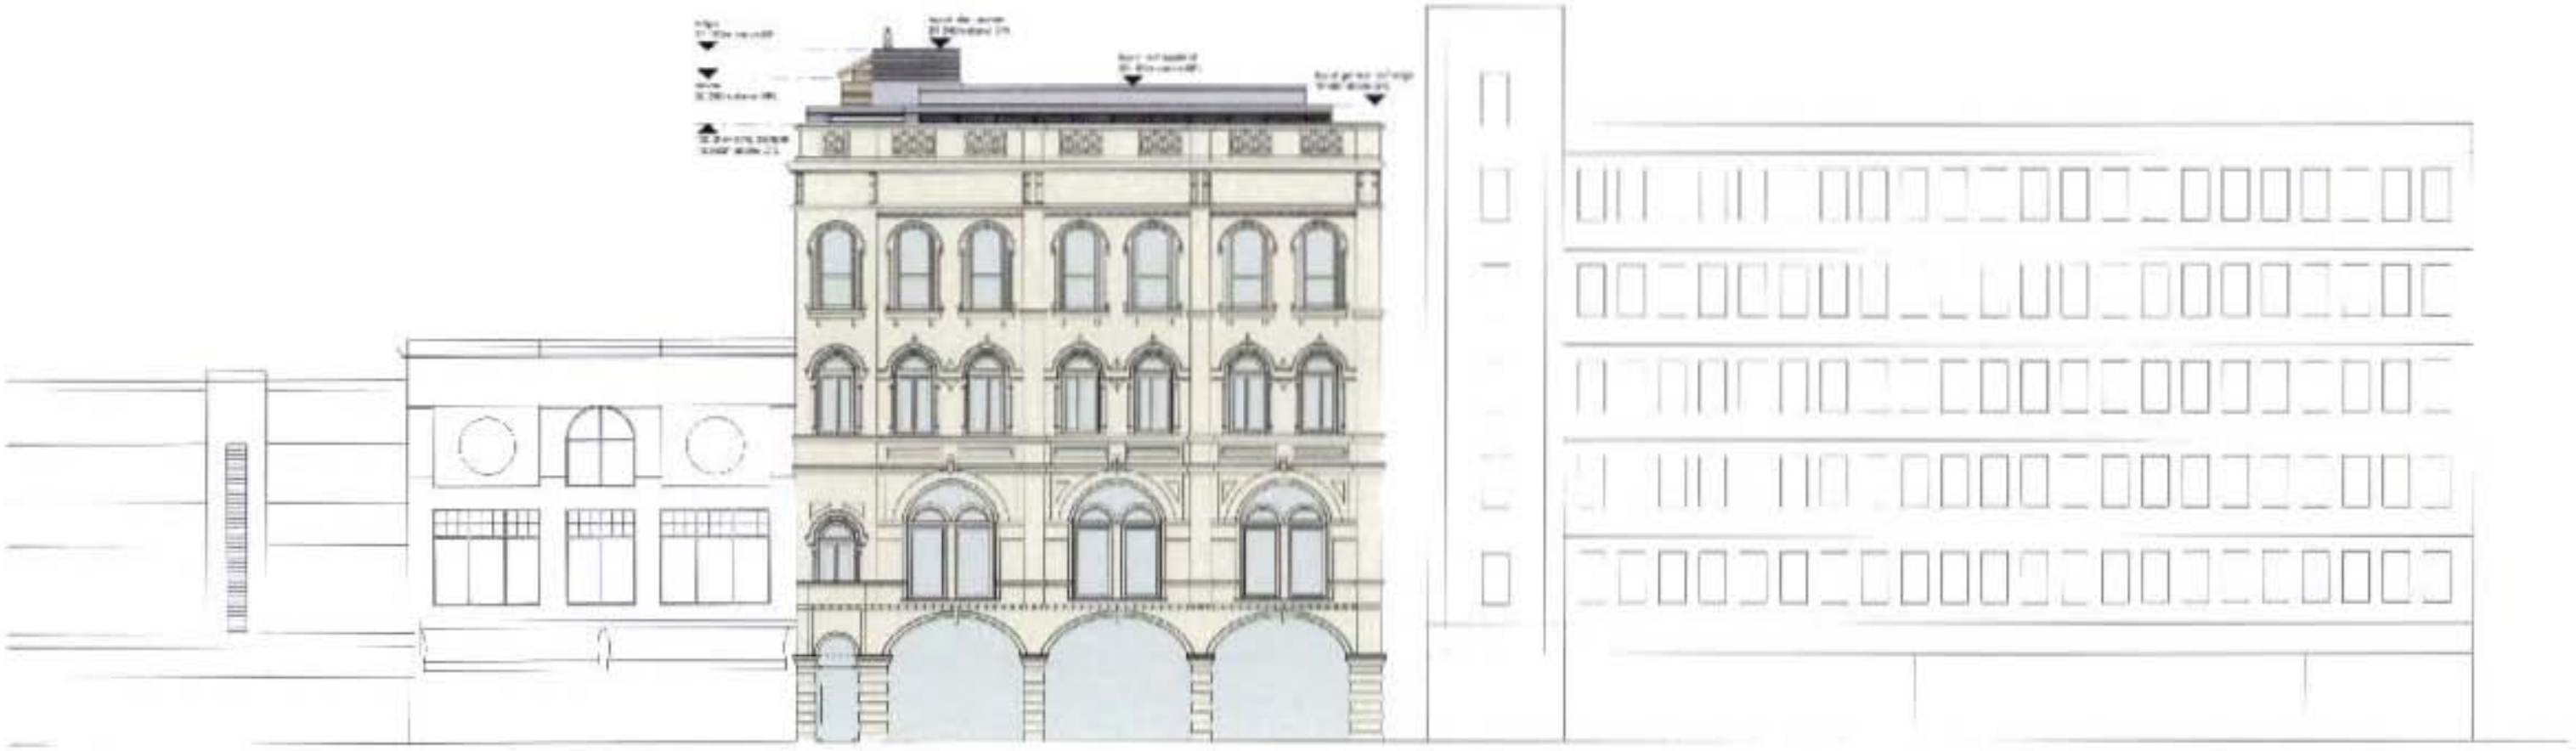

Proposed street context elevation
1:200

Deansgate

Montpelier House
62 - 66 Deansgate
Manchester

Proposed Deansgate
contextual elevation

Status

Planning

Scale	Drawn by	Date
1:100@A3	AG	Dec 07

Job number	Drawing number	Revision
0443	L(--)114	

hodder