
NOTES

DO NOT SCALE FROM THE DRAWING, ALL DIMENSIONS TO BE CHECKED ON SITE PRIOR TO CONSTRUCTION OR MANUFACTURE.

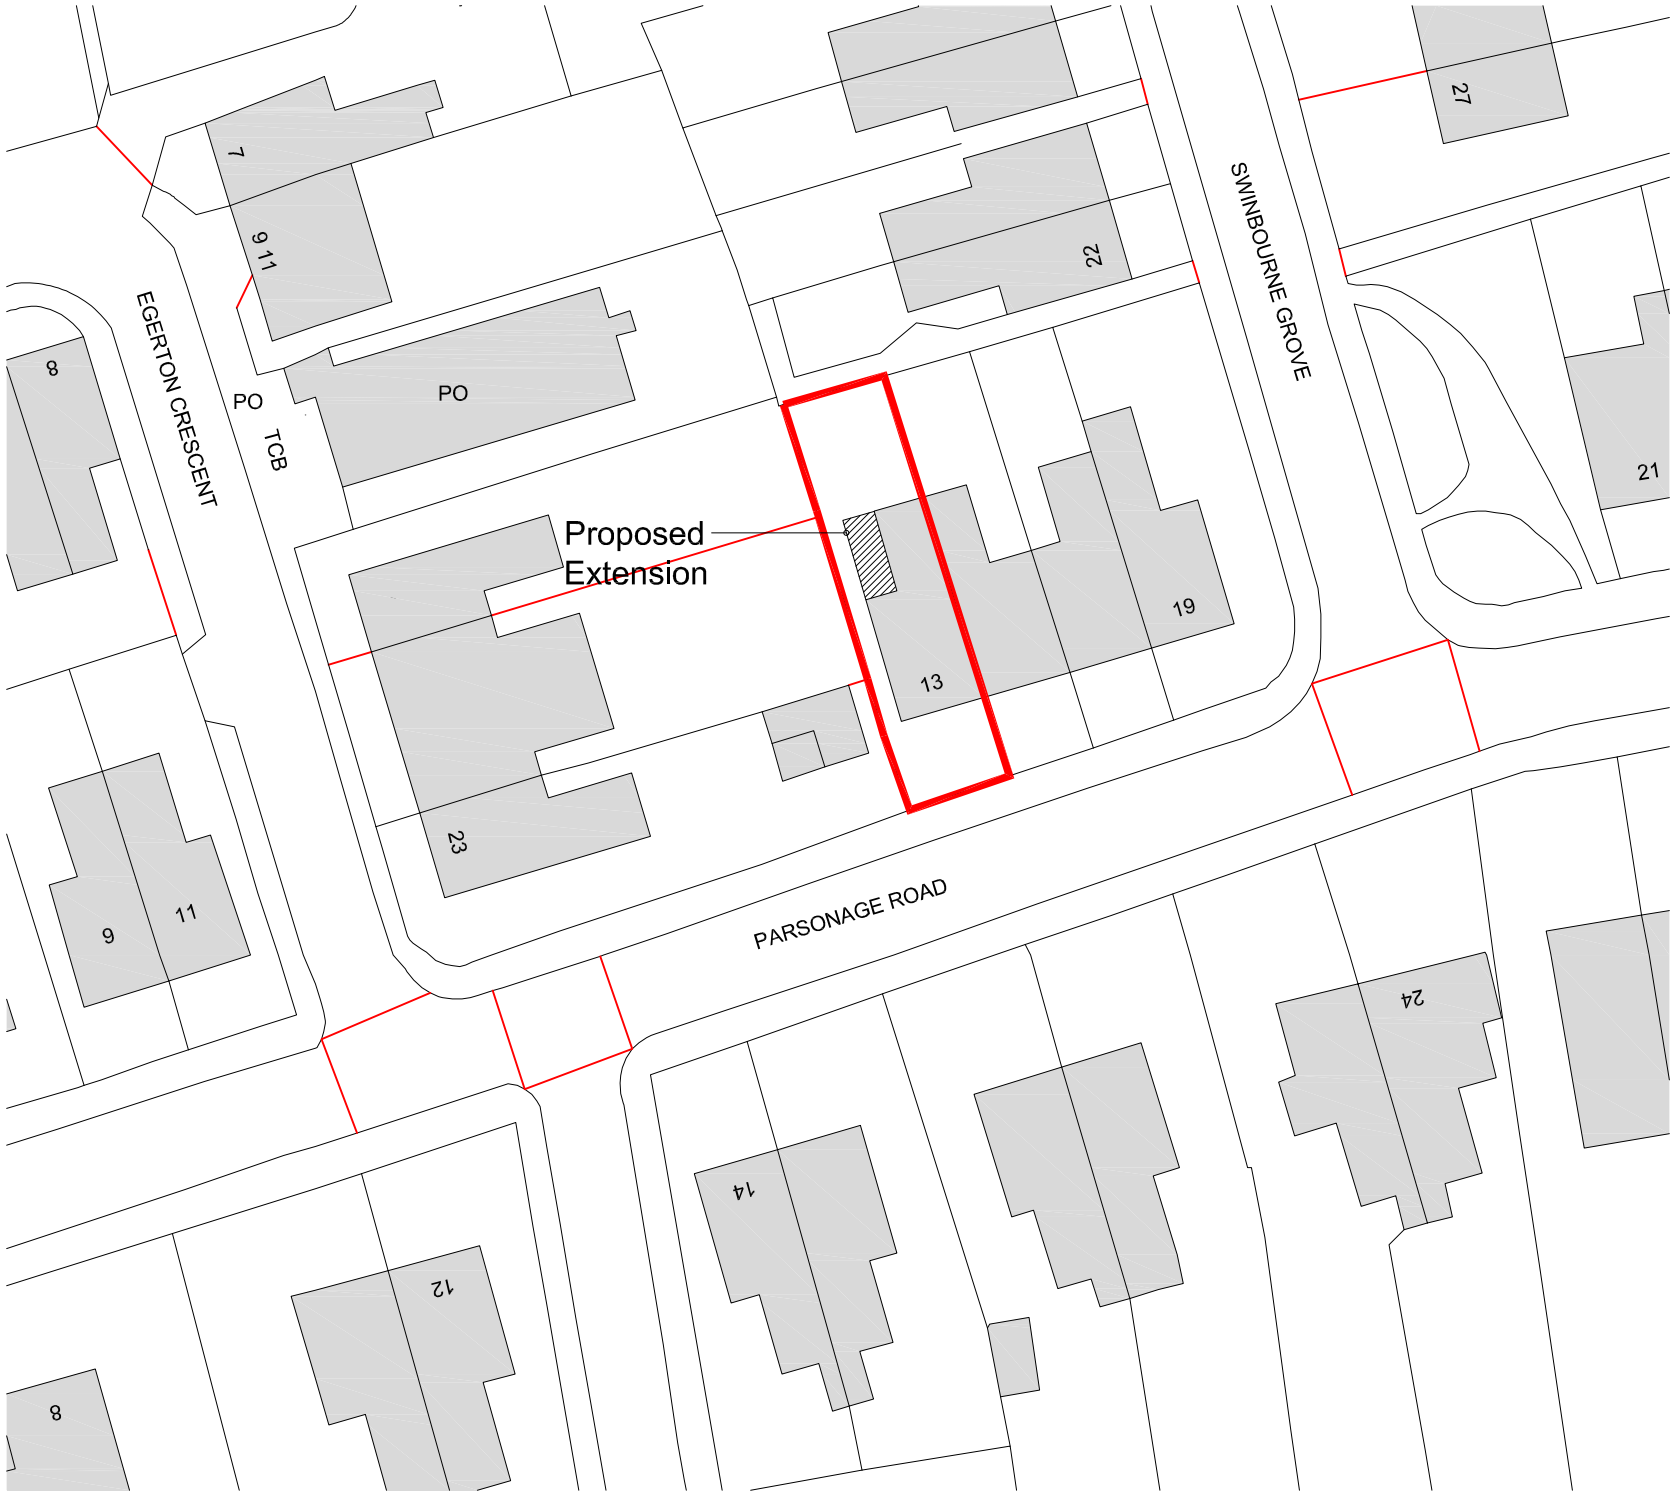


ORDNANCE SURVEY, (C) CROWN COPYRIGHT 2010. ALL RIGHTS RESERVED.
LICENCE NUMBER 100020449

Scale 0 20 40 / 10 30 50 metre

Block Plan

Scale 1:500

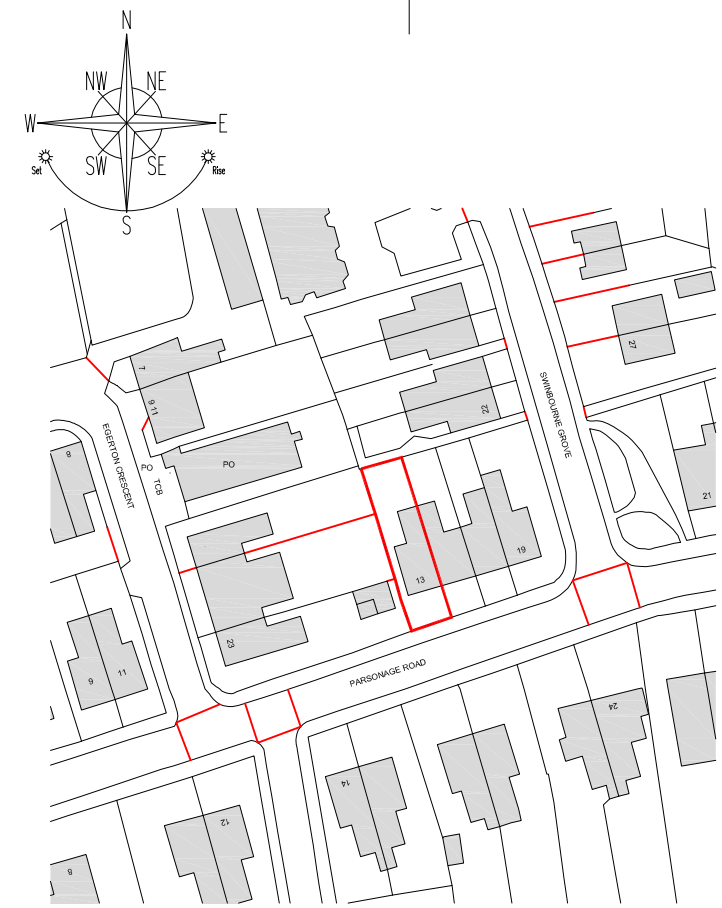

ORDNANCE SURVEY, (C) CROWN COPYRIGHT 2010. ALL RIGHTS RESERVED.
LICENCE NUMBER 100020449

Scale 0 20 40 / 10 30 50 metre

Location Plan

Scale 1:1250

REV	DATE		INIT	CHECK
*	*	*	*	*

PROJECT

Proposed Single Storey Kitchen Extension,
At The Rear Of 13 Parsonage Road,
Withington, Manchester, M20 4PW.

DRAWING TITLE

Location plan and Block plan.

STATUS

Planning Approval/Client Approval

DRAWN	CHECKED	DRAWING NO.	REV.
*	*	0013_AS[0]02	*

SCALE @A3 1:1250/1:500

DATE 19th April 2010