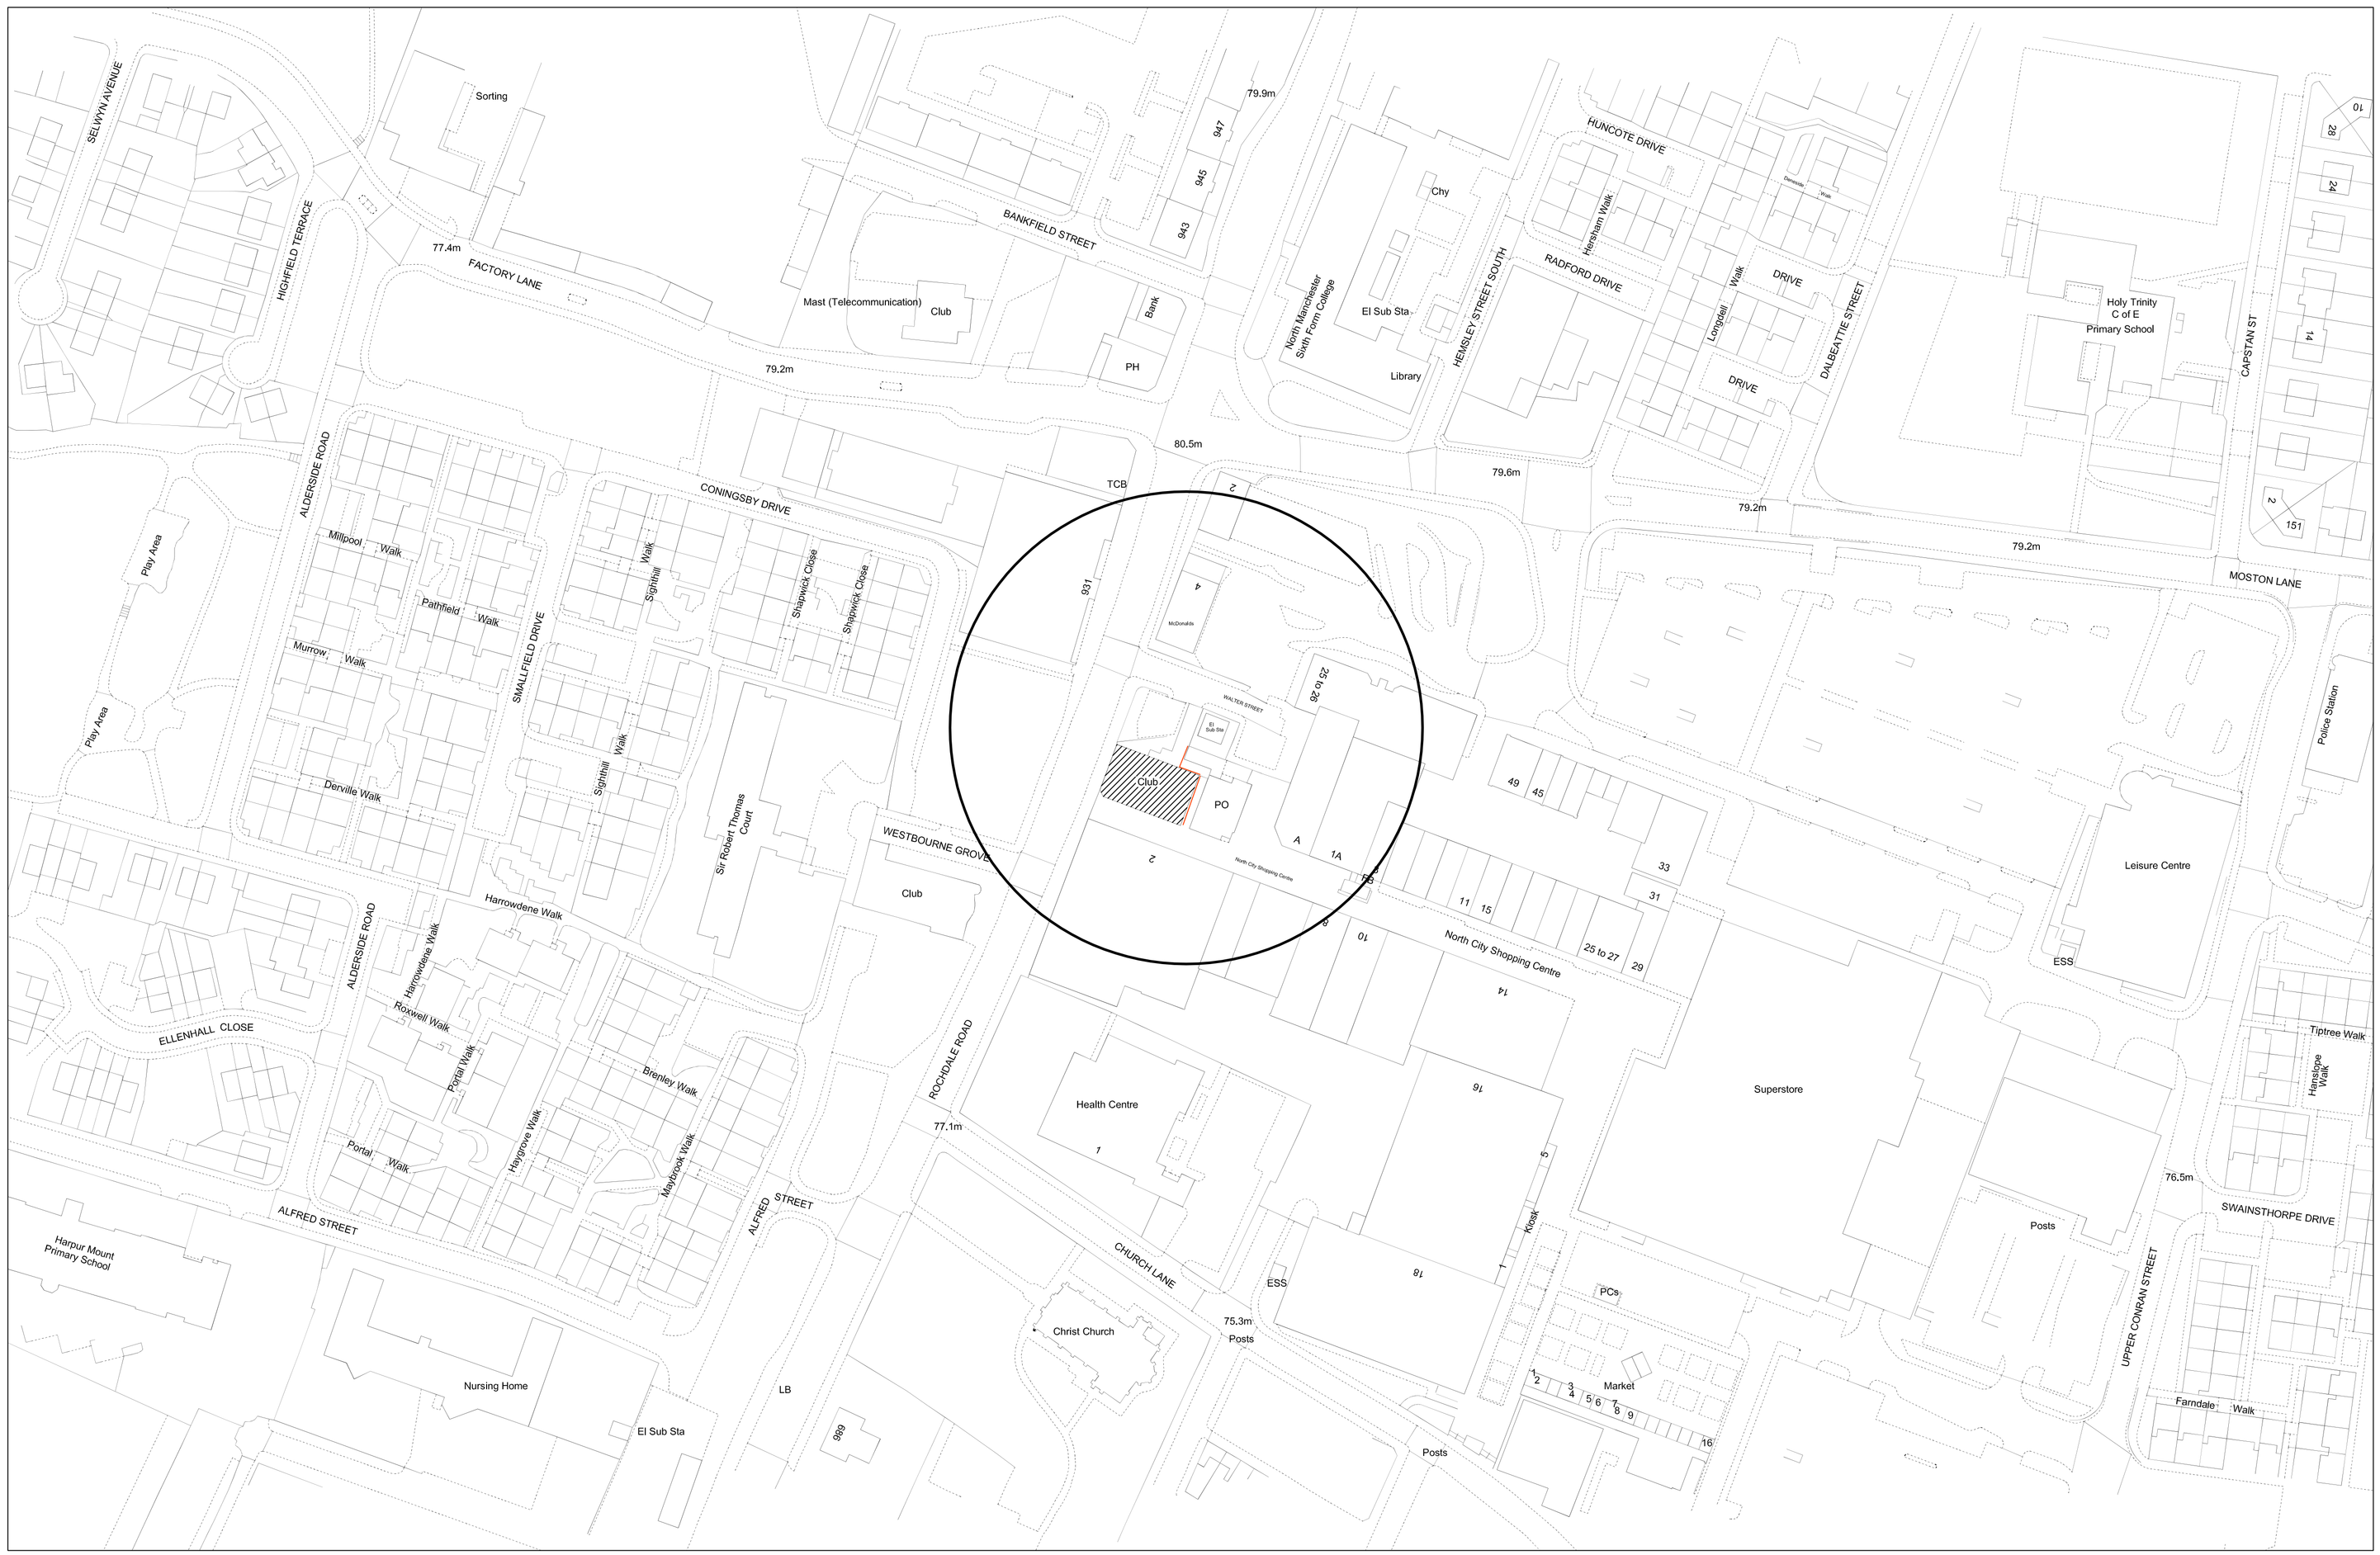


NOTES

1) Addresses of properties:–

744-746, Rochdale Road, Conservative Club, Harpurhey, Manchester M9 4BP.

BLOCKS TO BE DEMOLISHED SHOWN CIRCLED AND HATCHED

This drawing has been reproduced from the Ordnance Survey mapping with the permission of The Controller of Her Majesty's Stationery Office Crown copyright. Unauthorised reproduction infringes Crown copyright and may lead to prosecution or civil proceedings.

Rev	Description	Date	by	chkd

MANCHESTER CITY COUNCIL
Corporate Technical Services Group
4th floor Heron House
47 Lloyd St
Manchester
M2 5LE

JOB TITLE: ROCHDALE ROAD, CONSERVATIVE CLUB, DEMOLITION

DRAWING TITLE: SITE LOCATION PLAN

COMPUTER FILE	DATE	SCALE	DRAWN	CHECKED
	July 2013	1:1000@A1	ML	

JOB NO.	DRAWING NO.	REVISION
VP/41538	99/01	