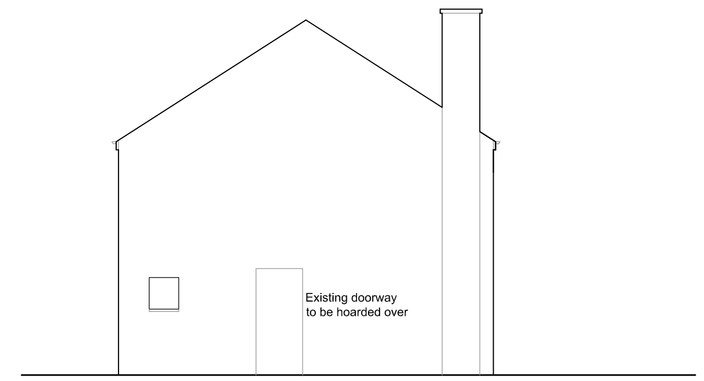

PRESBYTERY: South West Gable - Sectional Elevation



North West (front) Elevation along George Leigh Street

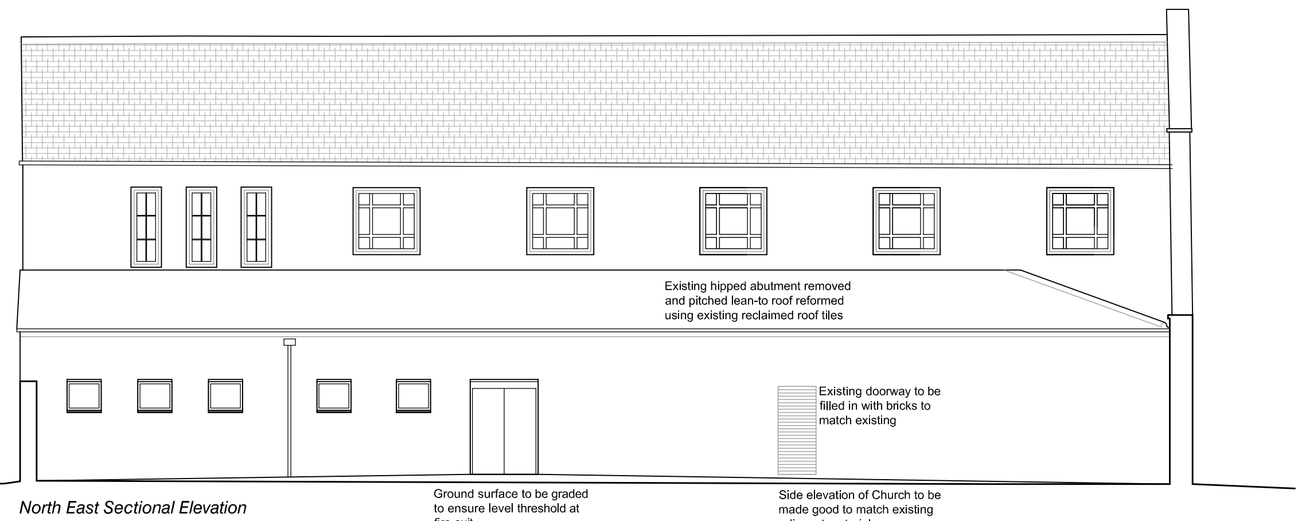

North East Sectional Elevation



South East (rear) Elevation along Loom Street

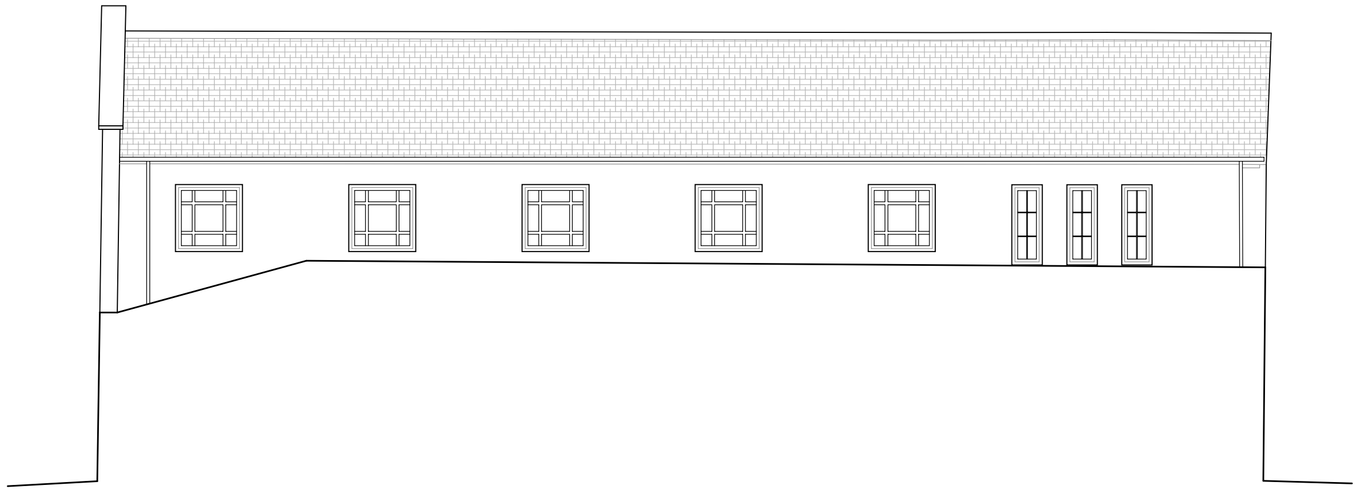

South West Sectional Elevation

General Notes:

Rev:	Details:	By / Chk:	Date:
A	FLUE INLETS/OUTLETS AND AIR INLETS/OUTLETS ADDED TO SOUTH EAST ELEVATION.	JD	30.01.13
-	FIRST ISSUE.	NR	25.01.13

AssociatedArchitects

1 Severn Street Place • The Mailbox
Birmingham • B1 1SE
T +44 (0)121 233 6600
F +44 (0)121 200 1564
mail@associated-architects.co.uk
www.associated-architects.co.uk

Client:
HOMES AND COMMUNITIES AGENCY

Project:
ST MICHAELS CHURCH, ANCOATS

Drawing Title:
PROPOSED ELEVATIONS

Scale: 1:100 @ A1

Status:
PLANNING

This drawing is copyright of Associated Architects LLP.
Do not scale from this drawing - Refer to figured dimensions only.
Contractor to notify AA of any discrepancies or site variations immediately.

3235 AL (0) 15 **A**

Associated Architects Limited Liability Partnership OC304503, Registered in England and Wales

G:\MG PROJECTS\3235 Ancoats Church Conversion\Drawing Files\Drawing plot files\(0) General and Existing\3235_AL(0)15 Proposed Elevations.dwg