
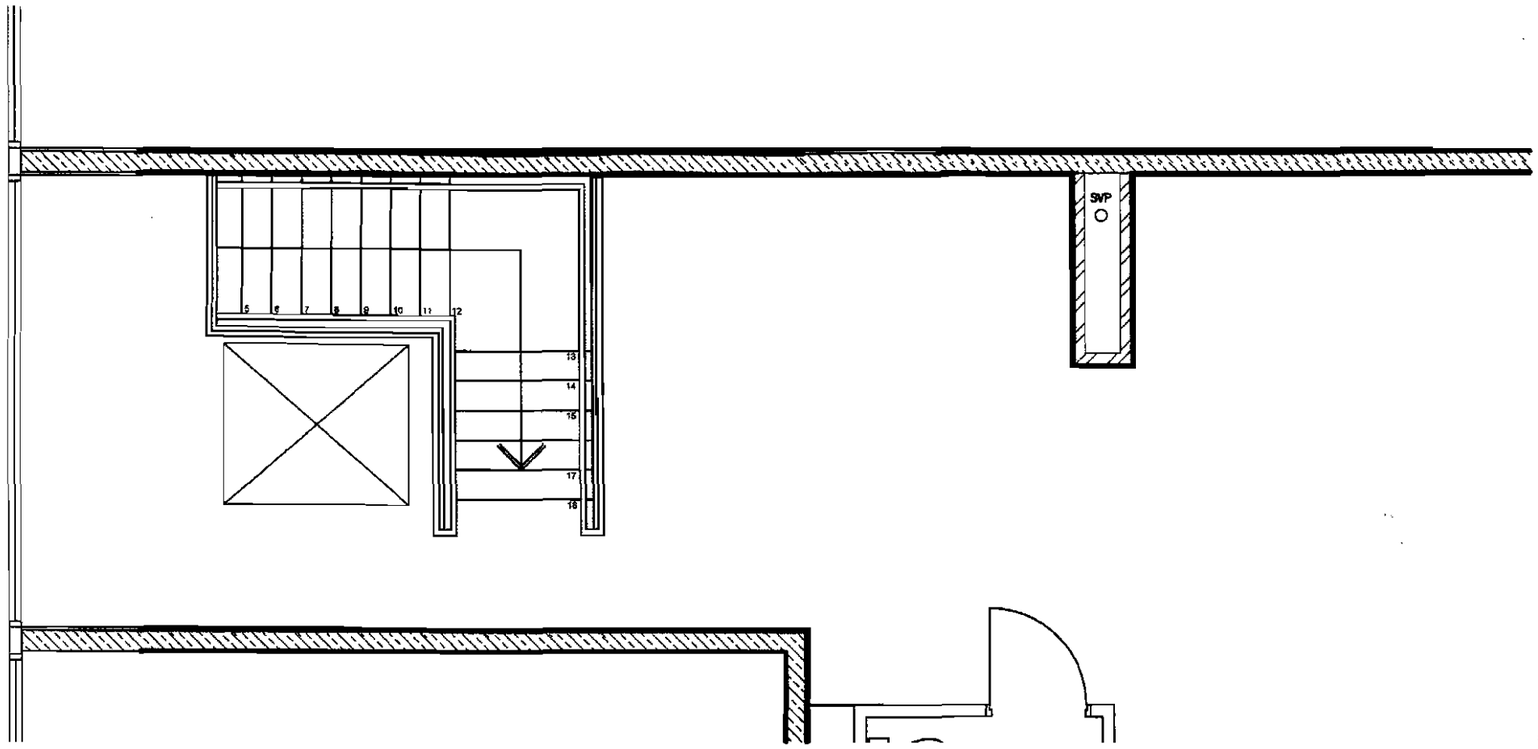


first floor plan

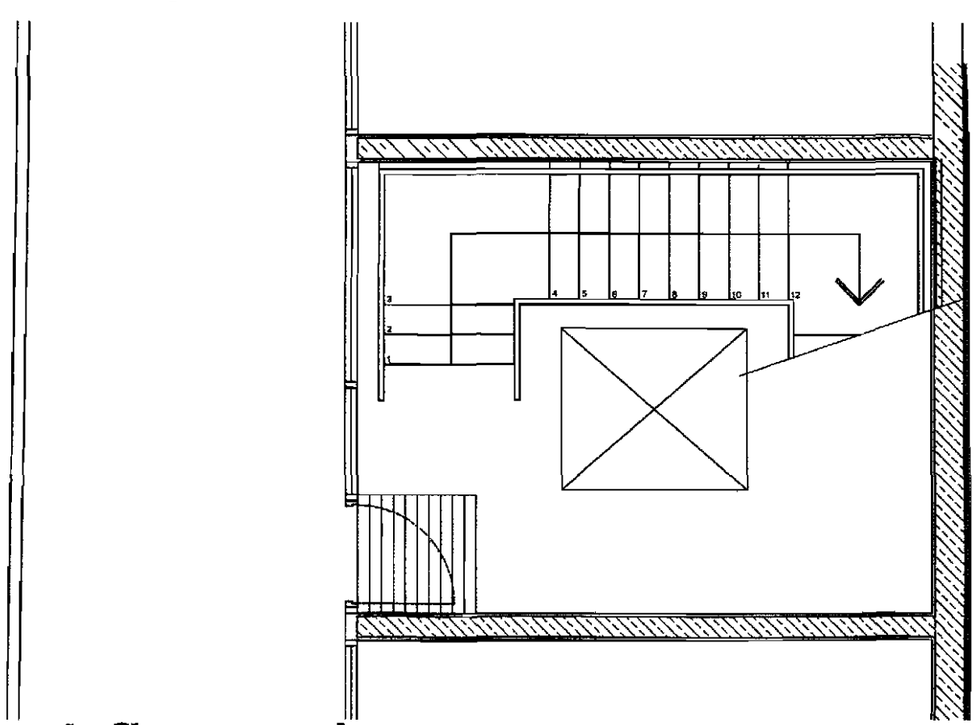

ground floor plan

PLANNING
14 AUG 2008
FOR ACTION

No reception space

Poor access to lift that does not conform to building regs

Stair conforms to abulant disabled regulations

Scale 1:50

Option 1
Drawing No. 02