Wilson Mason and Partners

Upland House
Spring Lane
Samlesbury
Preston
PR5 0UX

T 01772 877455
F 01772 877456

E preston@wilsonmason.co.uk
www.wilsonmason.co.uk

This drawing is to be read in conjunction with all relevant consultants' and specialists' drawings. The Architect is to be notified of any discrepancies before proceeding. Do not scale from this drawing. All dimensions are to be checked on site. This drawing is subject to copyright.



NORTH ELEVATION A

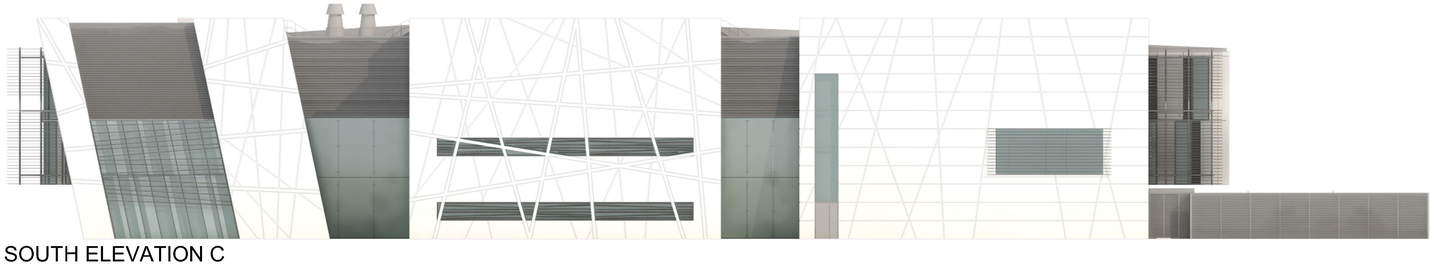

SOUTH ELEVATION C



EAST ELEVATION B

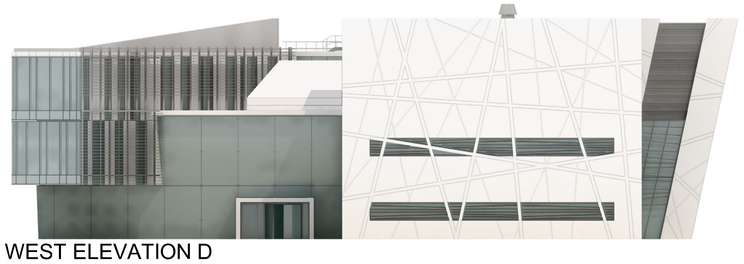

WEST ELEVATION D

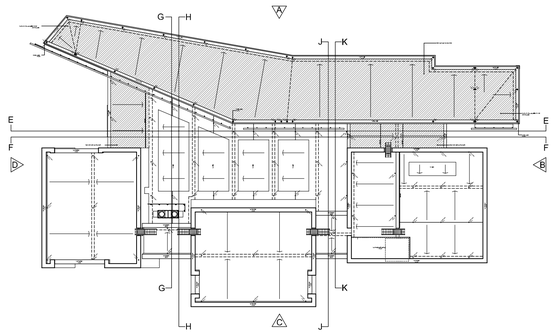

KEY PLAN 1:500

no.	by	chk.	revision	date
-	-	-	-	-

client: The University of Manchester

project: Manchester Cancer Research Centre (MCRC)

by	chk.	date	scale	sheet size
MS	PF	2011.09.21	1:200	A1

title: Elevations
North / East / South / West

status	job no./ drg. no	revision
P	5339/L(2-)10	-

Wilson Mason chartered architects