
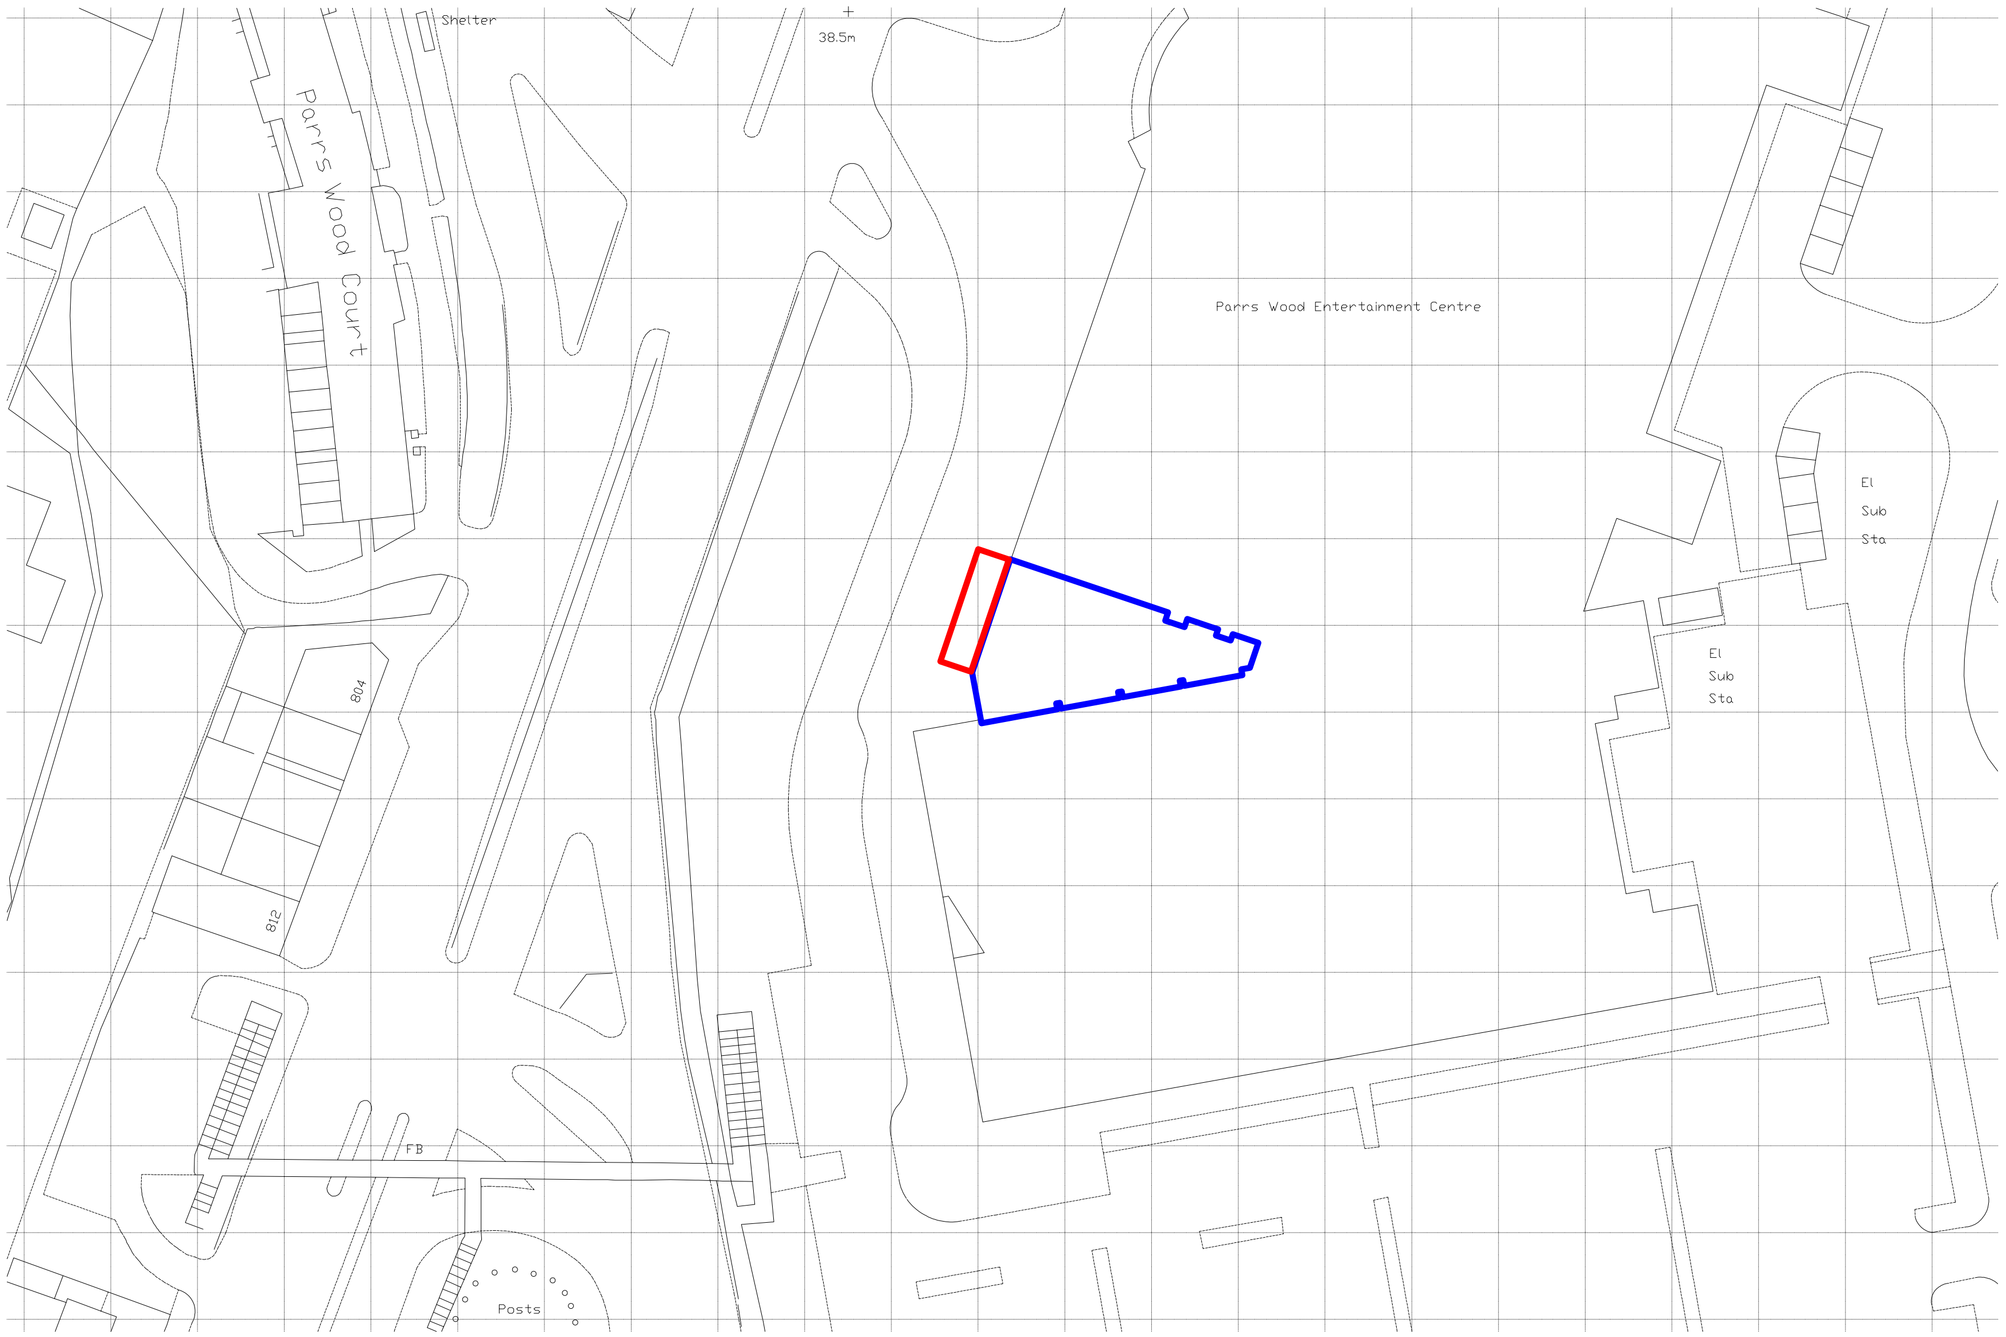



Ordnance Survey (c) Crown Copyright 2012. All rights reserved. Licence number 100020449

OS MAP
SCALE 1:500

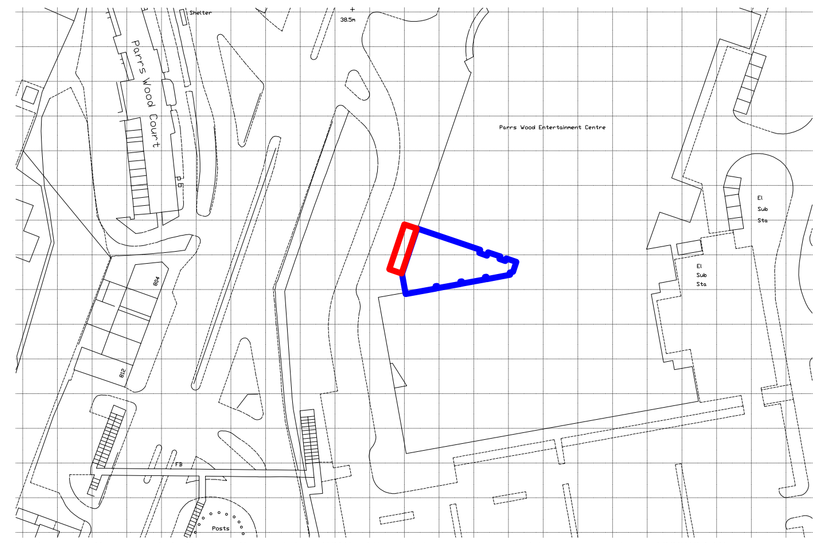


Ordnance Survey (c) Crown Copyright 2012. All rights reserved. Licence number 100020449

OS MAP
SCALE 1:1250

N

Copyright of this drawing is owned by Focus Design Ltd -
Do not reproduce, distribute without written consent.

NOTES

All dimensions to be checked on site and any discrepancies notified prior to commencement of work.
If in doubt, ask.

**FOCUS DESIGN** CONTACTS

Martin Hatchett
Mob: 07584 283750 E: martinh@focus-design.co.uk

Ian Cross
Mob: 07977 547712 E: ian@focus-design.co.uk

Lucy Henderson
Mob: 07810 873340 E: lucy@focus-design.co.uk

James Hamilton
Mob: 07810 838639 E: james@focus-design.co.uk

Emma Schofield
Mob: 07769 534 552 E: emma@focus-design.co.uk

Julia Kidd
Mob: 07779 594010 E: julia@focus-design.co.uk

**FOCUS DESIGN Ltd**
15a Parchment Street, Winchester, Hants, SO23 8AZ.

| Dates | Rev | Comments |
|---|---|---|

focus design Ltd

CLIENT
TRAGUS GROUP PLC

PROJECT
BELLA ITALIA
PARRS WOOD LEISURE PARK
MANCHESTER

DRAWING TITLE
OS MAPS

SCALE : As shown @ A1
DATE : 17.01.12 DRAWN BY : AB

1137.11.P03 *