HEALD GREEN - BEEFEATER SIGN UPGRADE

Finney Lane, Heald Green, Cheadle, Stockport, SK8 3QH, Tel: 0161 499 1944

VADO ASSOCIATES



EXISTING



PROPOSED


A. 6000 High Beefeater & Premier Inn combination totem sign with 2No 1500 x 2050mm internally illuminated panels. Logos and text to illuminate only.

DATE	REV	BY	DETAILS
11/02/2013	0	SJF	Initial issue

Whitbread Restaurants

© Copyright 2012. This document is the property of Vado Associates Ltd and must not be used, reproduced or disclosed to any persons without written consent from Vado Associates Ltd.

HEALD GREEN - BLOCK PLAN 1:500 SCALE AT A3

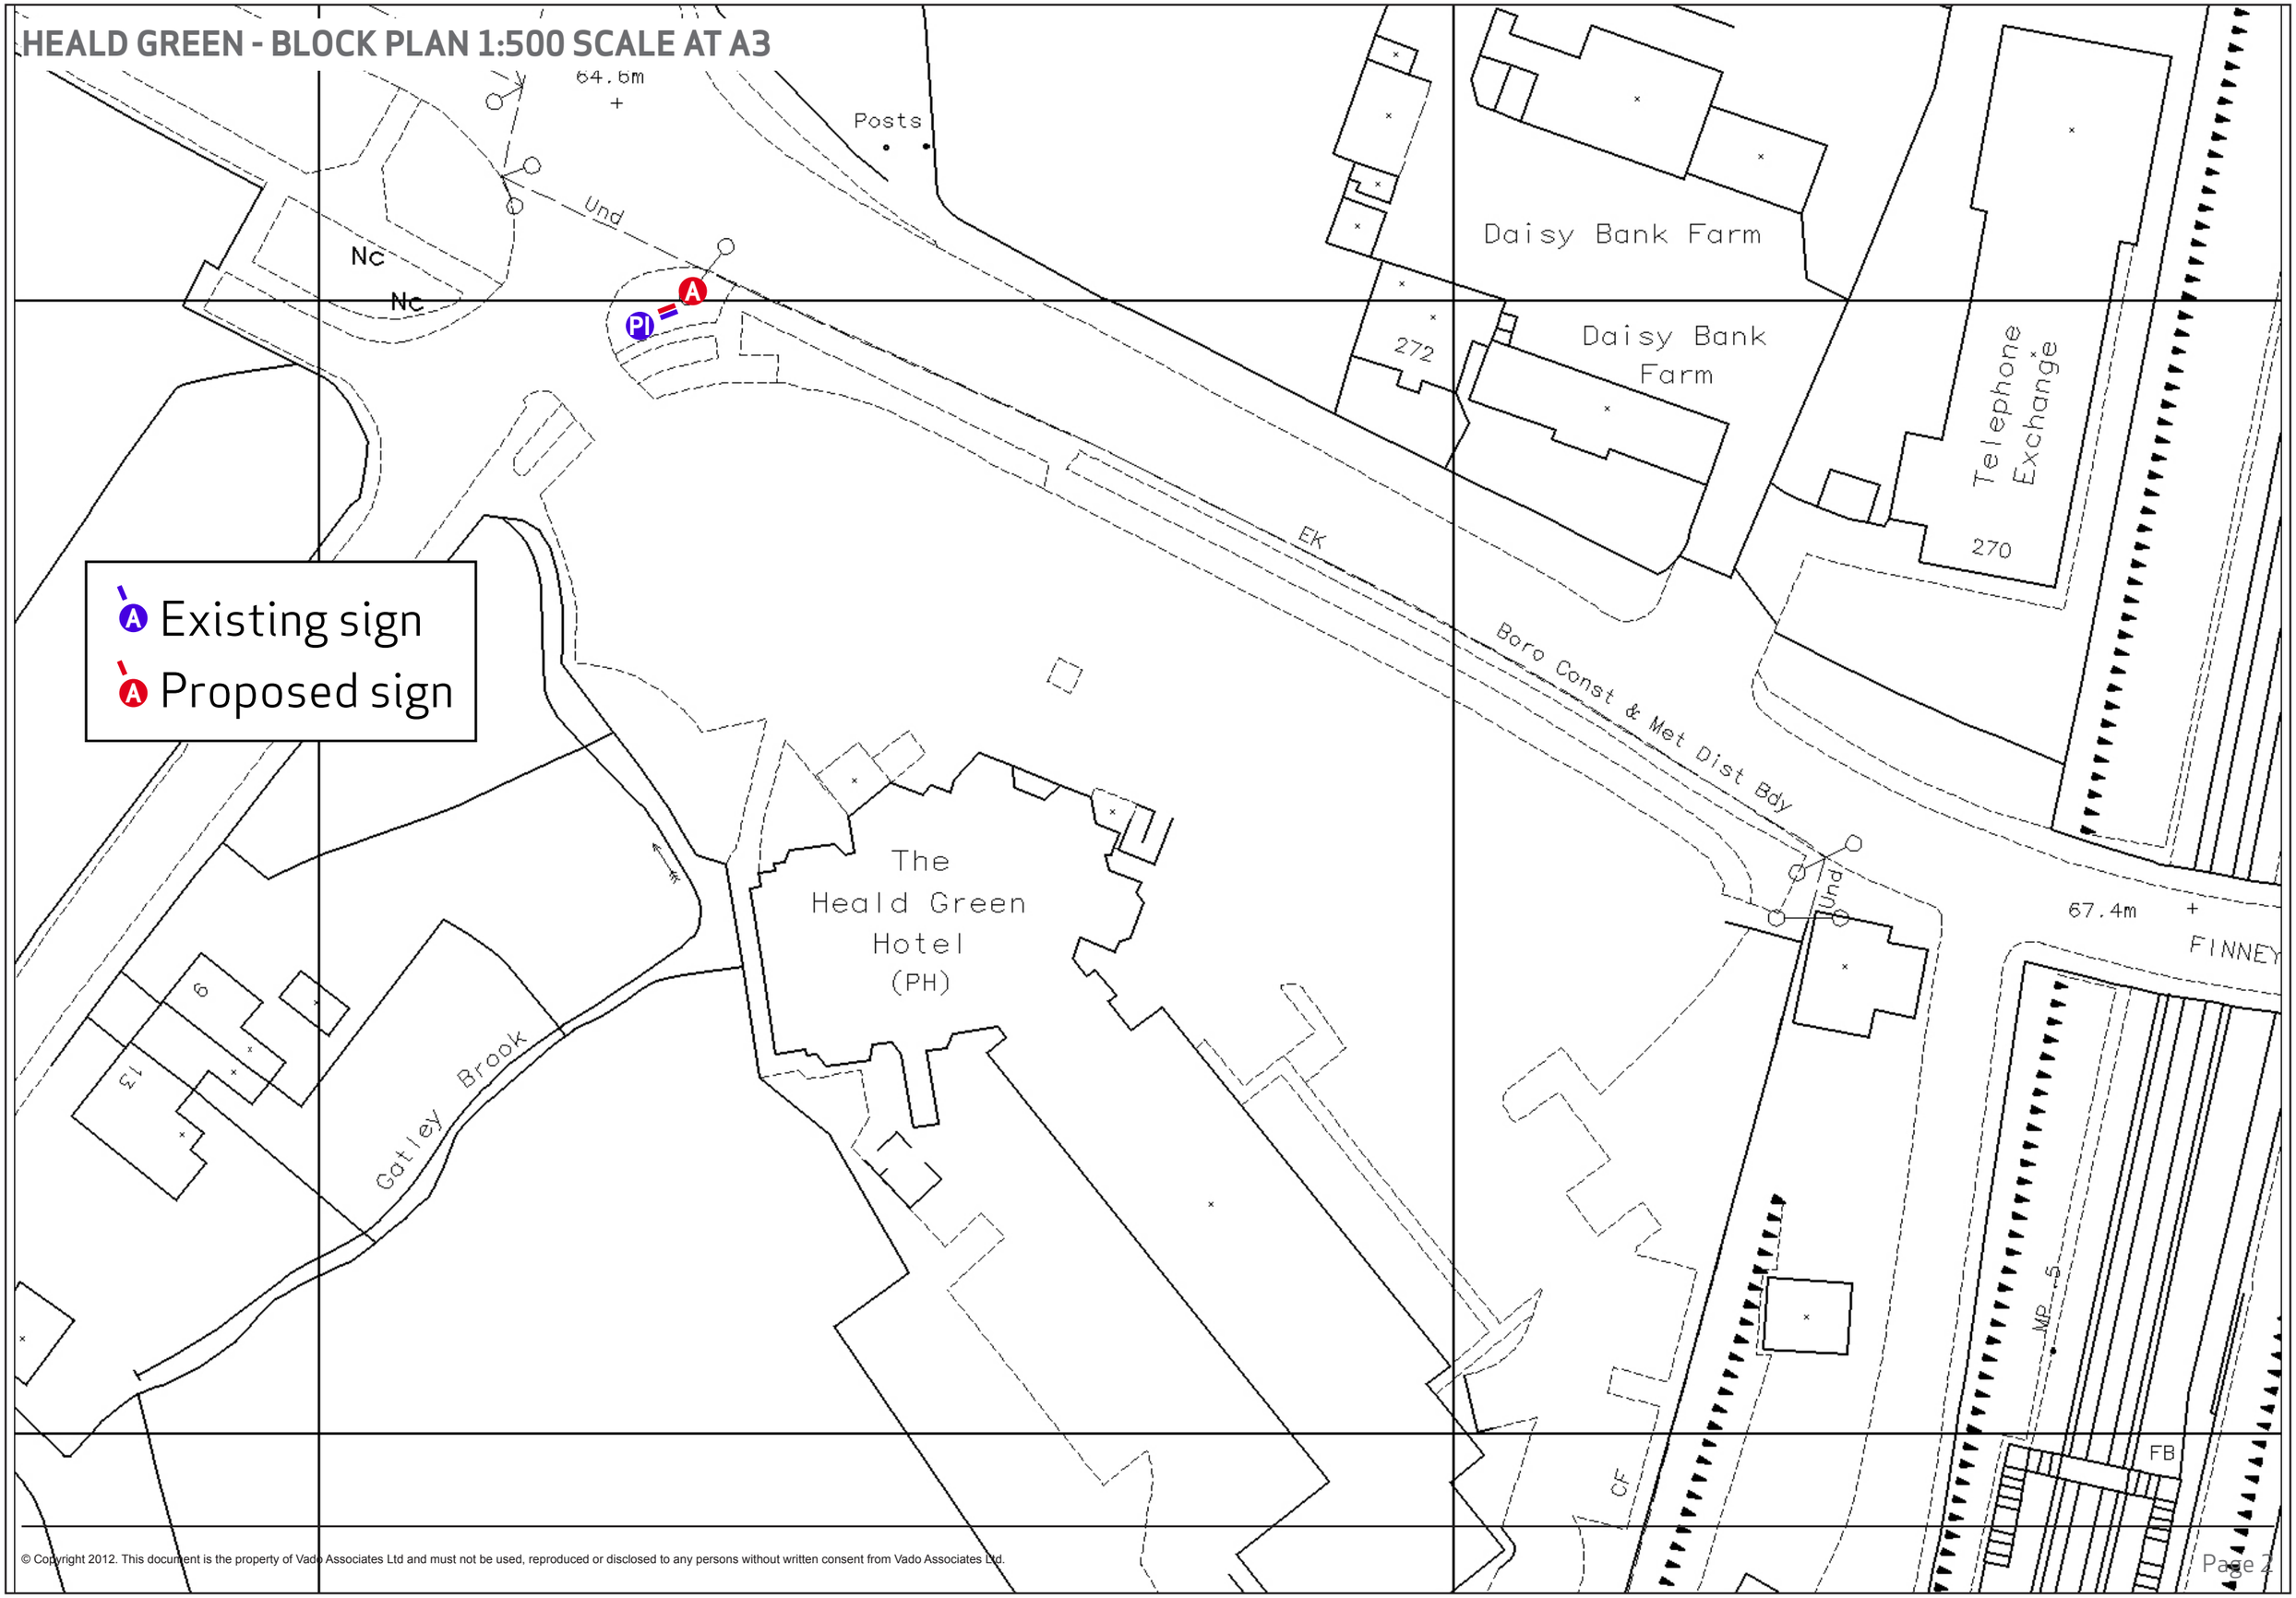

© Copyright 2012. This document is the property of Vado Associates Ltd and must not be used, reproduced or disclosed to any persons without written consent from Vado Associates Ltd.