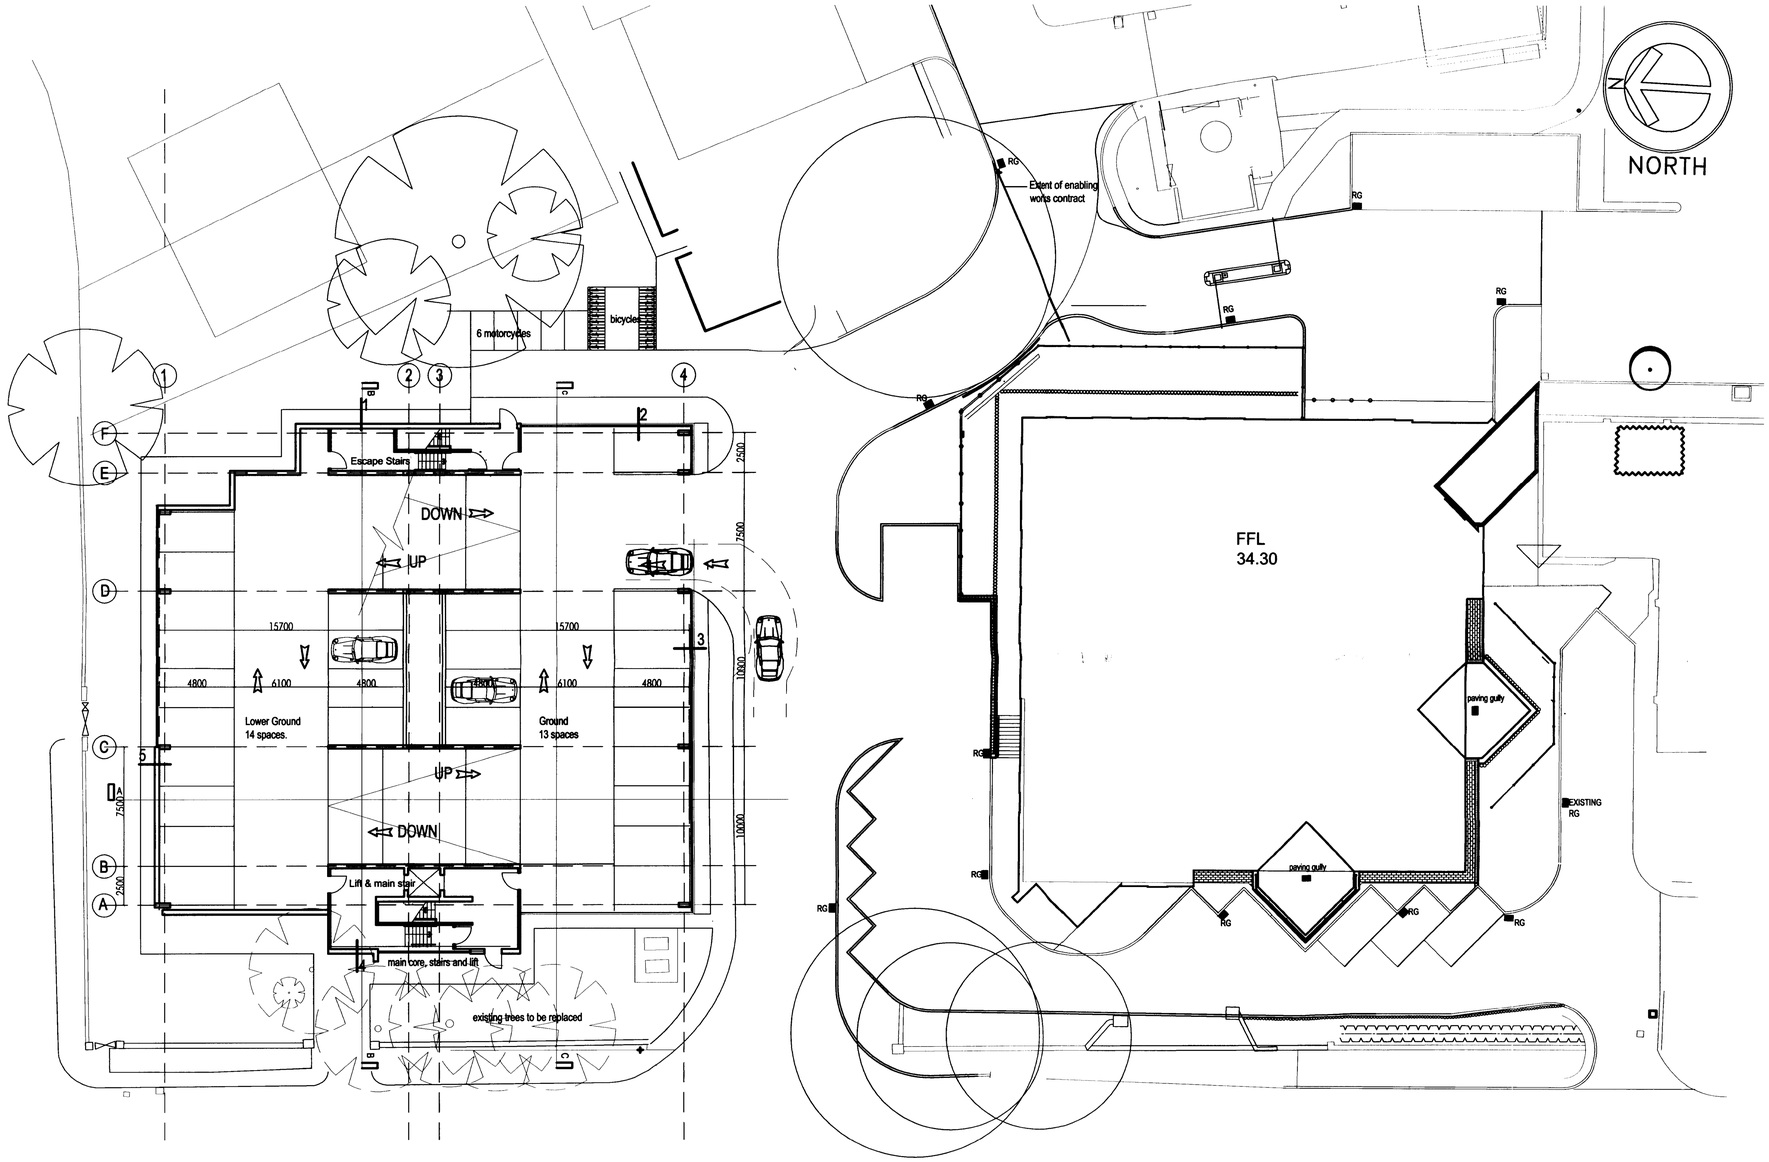


LOWER GROUND / GROUND

0 50
PAPER SCALE CHECK (mm)

7058	11_20	D

REVISION	DATE	DRN	CHKD
Revision A Escape stair pod, and vehicular accesss amended	March 08	Ks	AC
Revision B Escape stair pod, grid, vehicular accesss amended.	March 08	Ks	AC
Revision C Entrance / exit barriers, and island removed.	March 08	Ks	AC
Revision D Landascaping around car park amended .	March 08	HRS	AC

THIS INFORMATION, WHETHER DRAWN OR AS A DATA FILE, IS COPYRIGHT AND ISSUED STRICTLY FOR USE ON THE PROJECT FOR WHICH IT IS PROVIDED.

KEY

Parking Spaces:

Lower Ground	14
Ground	13
typical level	30
Total	207 spaces

2 Way Circulation - wider aisle widths
Feature dual access staircases
Assumed no disabled parking

PLANNING
ACKD
REPLIED
RECD 28 MAR 2008
M
M
M
EVALUATION

CHRISTIE HOSPITAL
NHS TRUST
Multi-Storey Car Park

GENERAL ARRANGEMENT

Fairhursts
ARCHITECTS
Manchester 0161 236 7722 Eastleigh 0238 062 9202
The Fairhursts Design Group

DRAWN	DATE	CHKD	SCALE	CODE
Ks	March 08	igf	1 : 200	11

7058	11_20	D