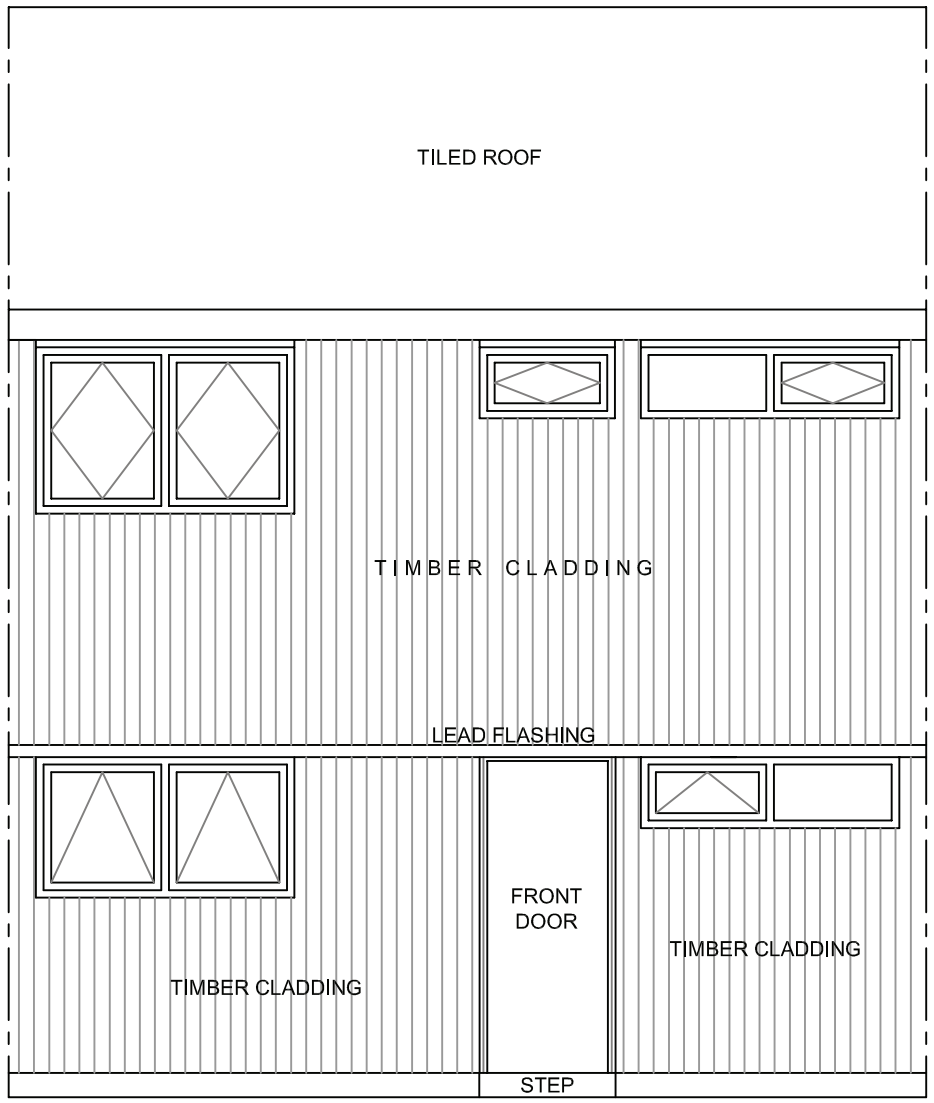

FRONT ELEVATION

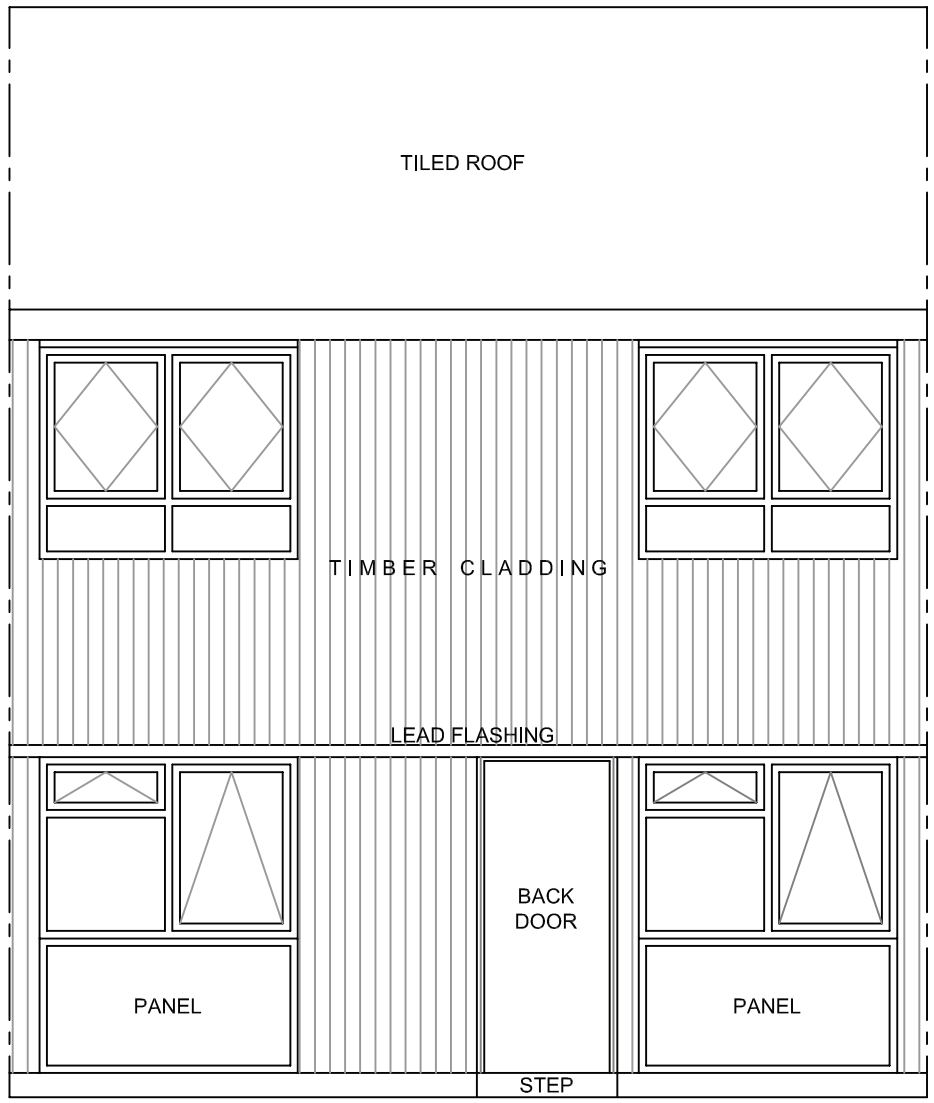

REAR ELEVATION

CONTRACT ADMINISTRATOR:

Northwards Housing
North Manchester's Council Homes

Northwards Housing Property Services
Hendham Vale Industrial Park
Unit 11, Vale Park Way
Manchester, M8 0AD
Tel: 0161 227 3240 / 3243
Fax: 0161 205 4279

Project: Moston Mill External Insulation
Address: 4 Henlow Walk

DRAWING No. (G) | TYPE: 1101

DRAWING TITLE: Existing elevations

Scale: 1 : 50 | Date: Oct. 2012 | Drawn By: CD

Signatures

Tenant: _____

Technical Surveyor: _____

M & E Surveyor: _____

Date Agreed: _____