

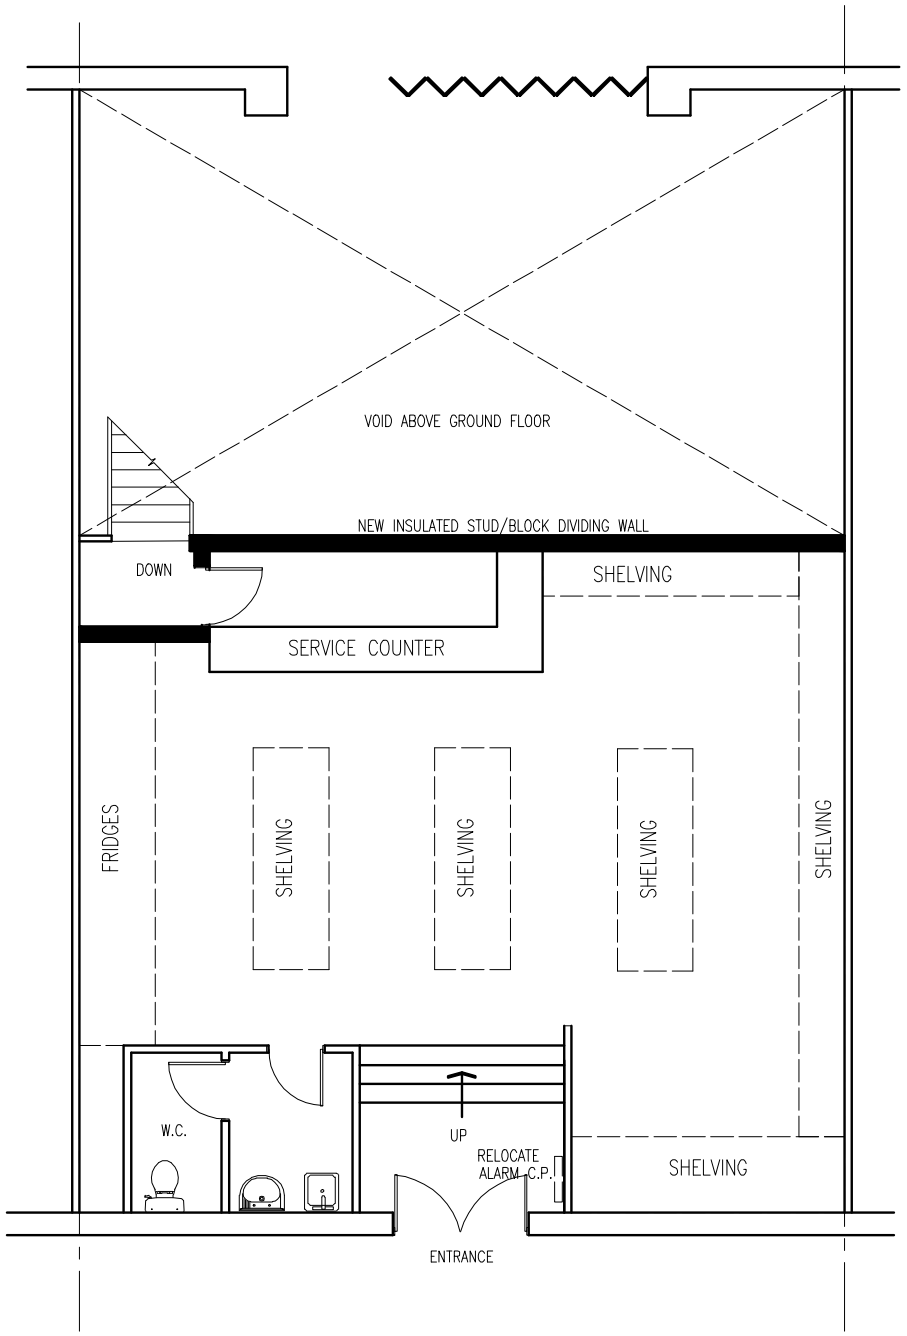


PROPOSED UPPER GROUND FLOOR PLAN

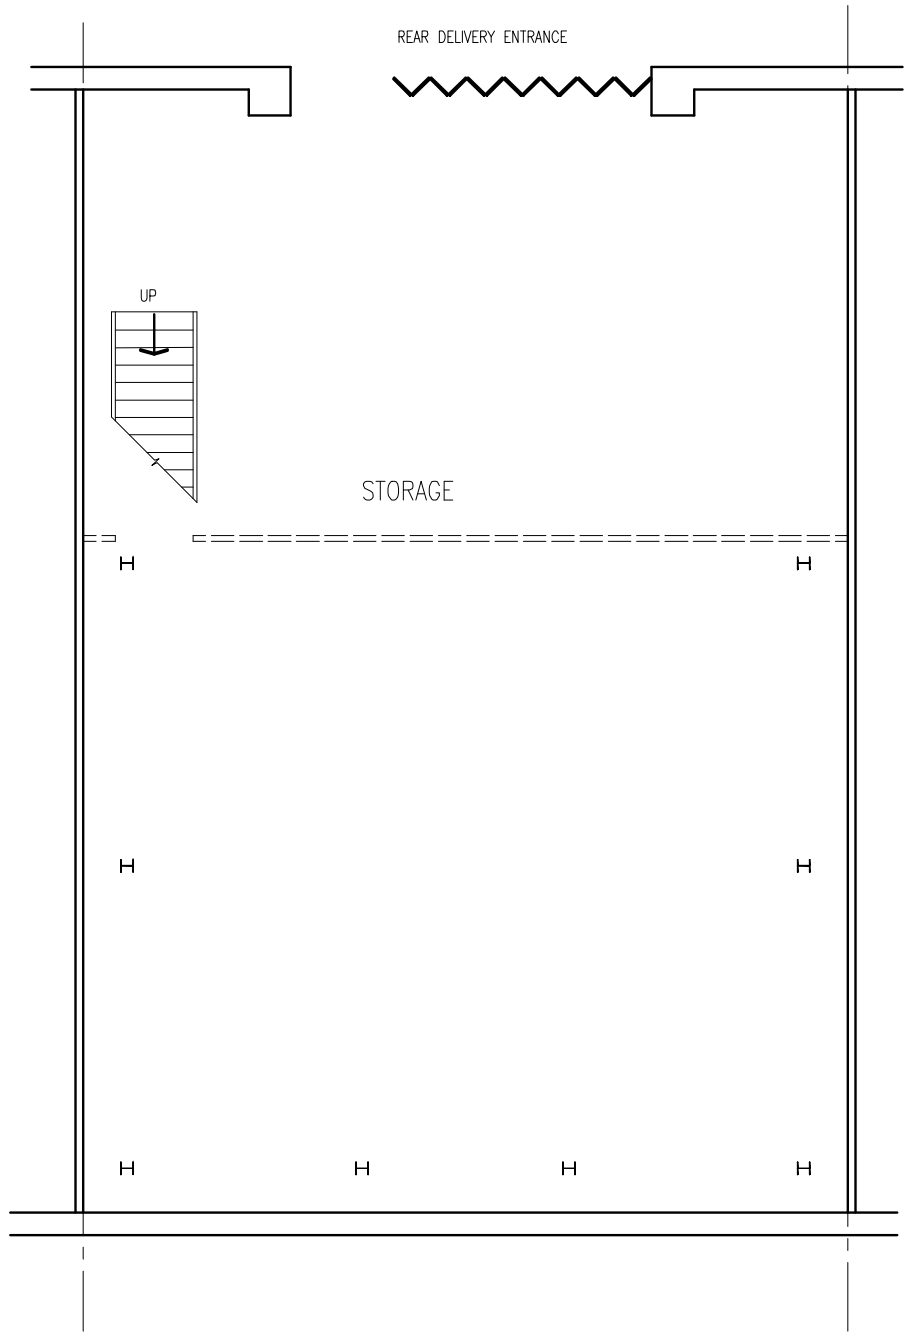

PROPOSED LOWER GROUND FLOOR PLAN

0 1 2 3 4 5
METRES

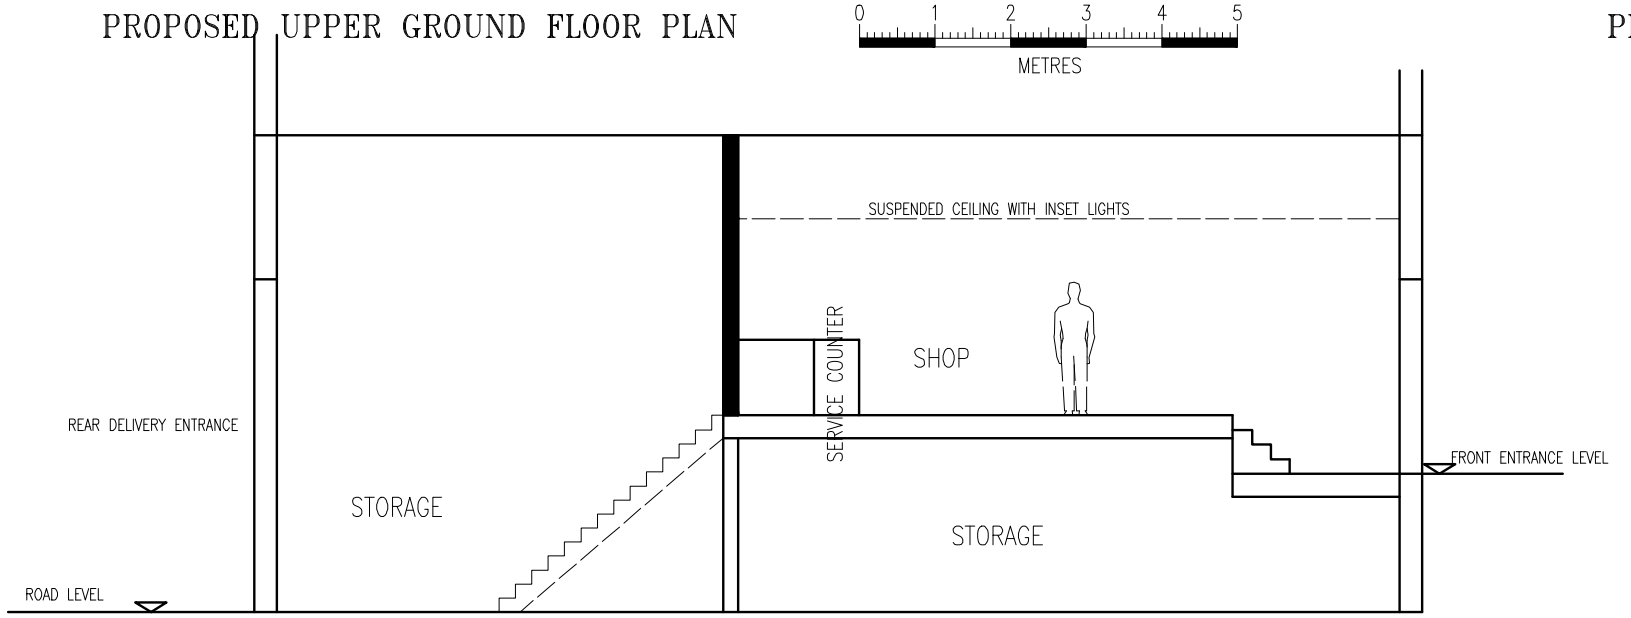

TYPICAL SECTION THROUGH BUILDING

THIS DRAWING IS FOR THE PURPOSE OF A CHANGE OF USE PLANNING APPLICATION ONLY AND DOES NOT INCLUDE ANY CONSTRUCTION DETAILS OR SPECIFICATION

Anthony Forrester Design Ltd

- Architectural Design & Detailing
- Planning Feasibility
- Construction & Project Management
- Topographical Land Surveys
- Structural Engineering Services

tel: (01925) 817585
mob: 07855 847661
email: afdesignltd@gmail.com

PROPOSAL
CHANGE OF USE TO A1 RETAIL
.
PREPARED FOR MR. A. ABDULAH

TITLE
PROPOSED FLOOR PLANS

LOCATION
23 RED BANK
MANCHESTER
M4 4HF TEL: 07864 686 889

DRAWING No: 230412 SHEET 2 OF 2
SCALE; 1:100 OR AS SHOWN @ A3
APRIL 2012

REV A