

PROPOSED PLAN
NON-ADVERTISING
HOARDING

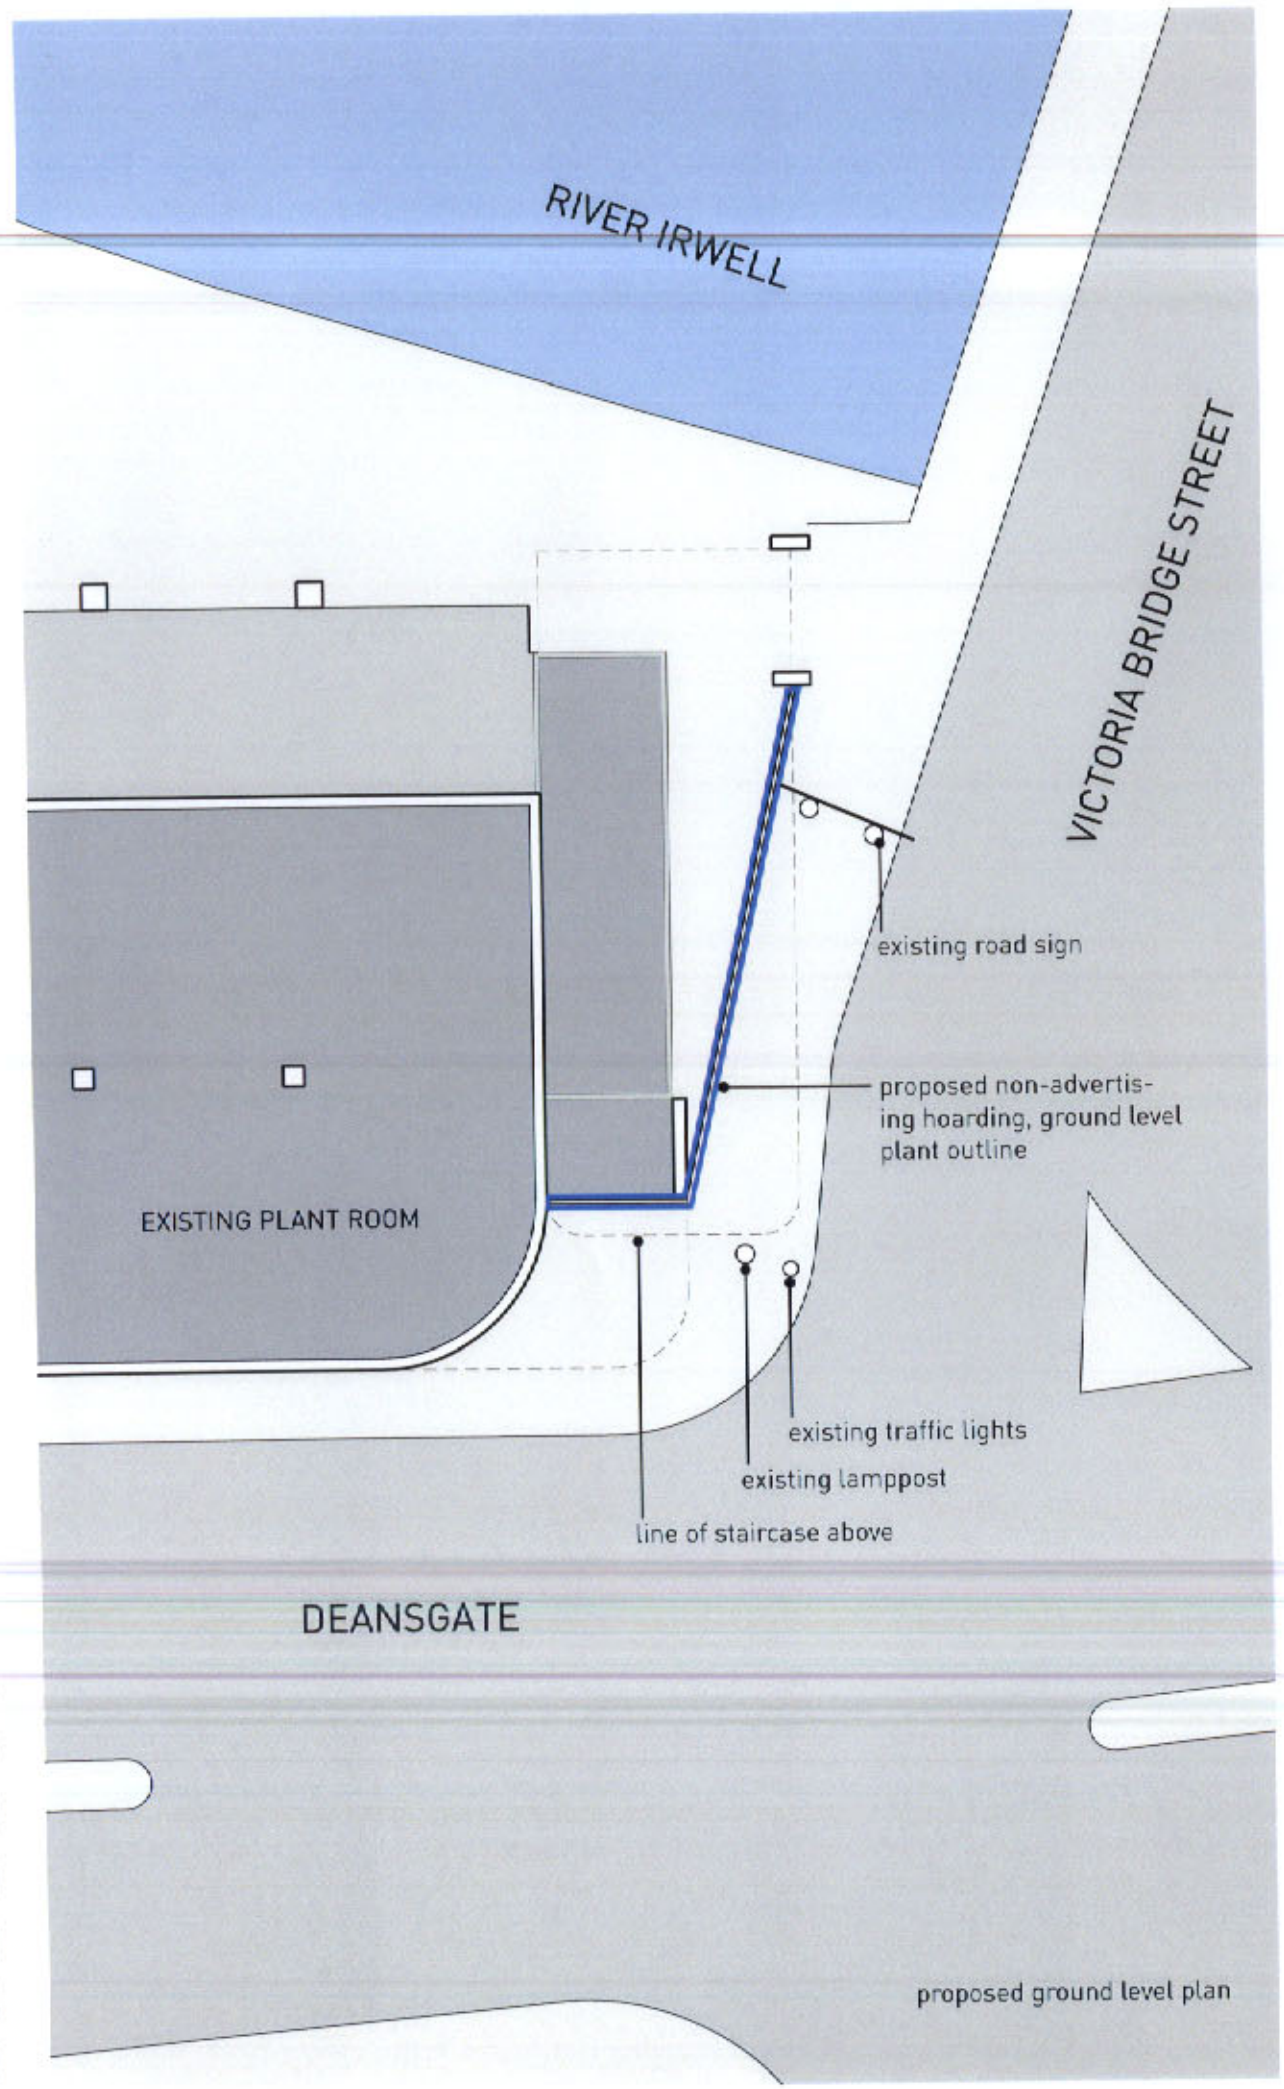

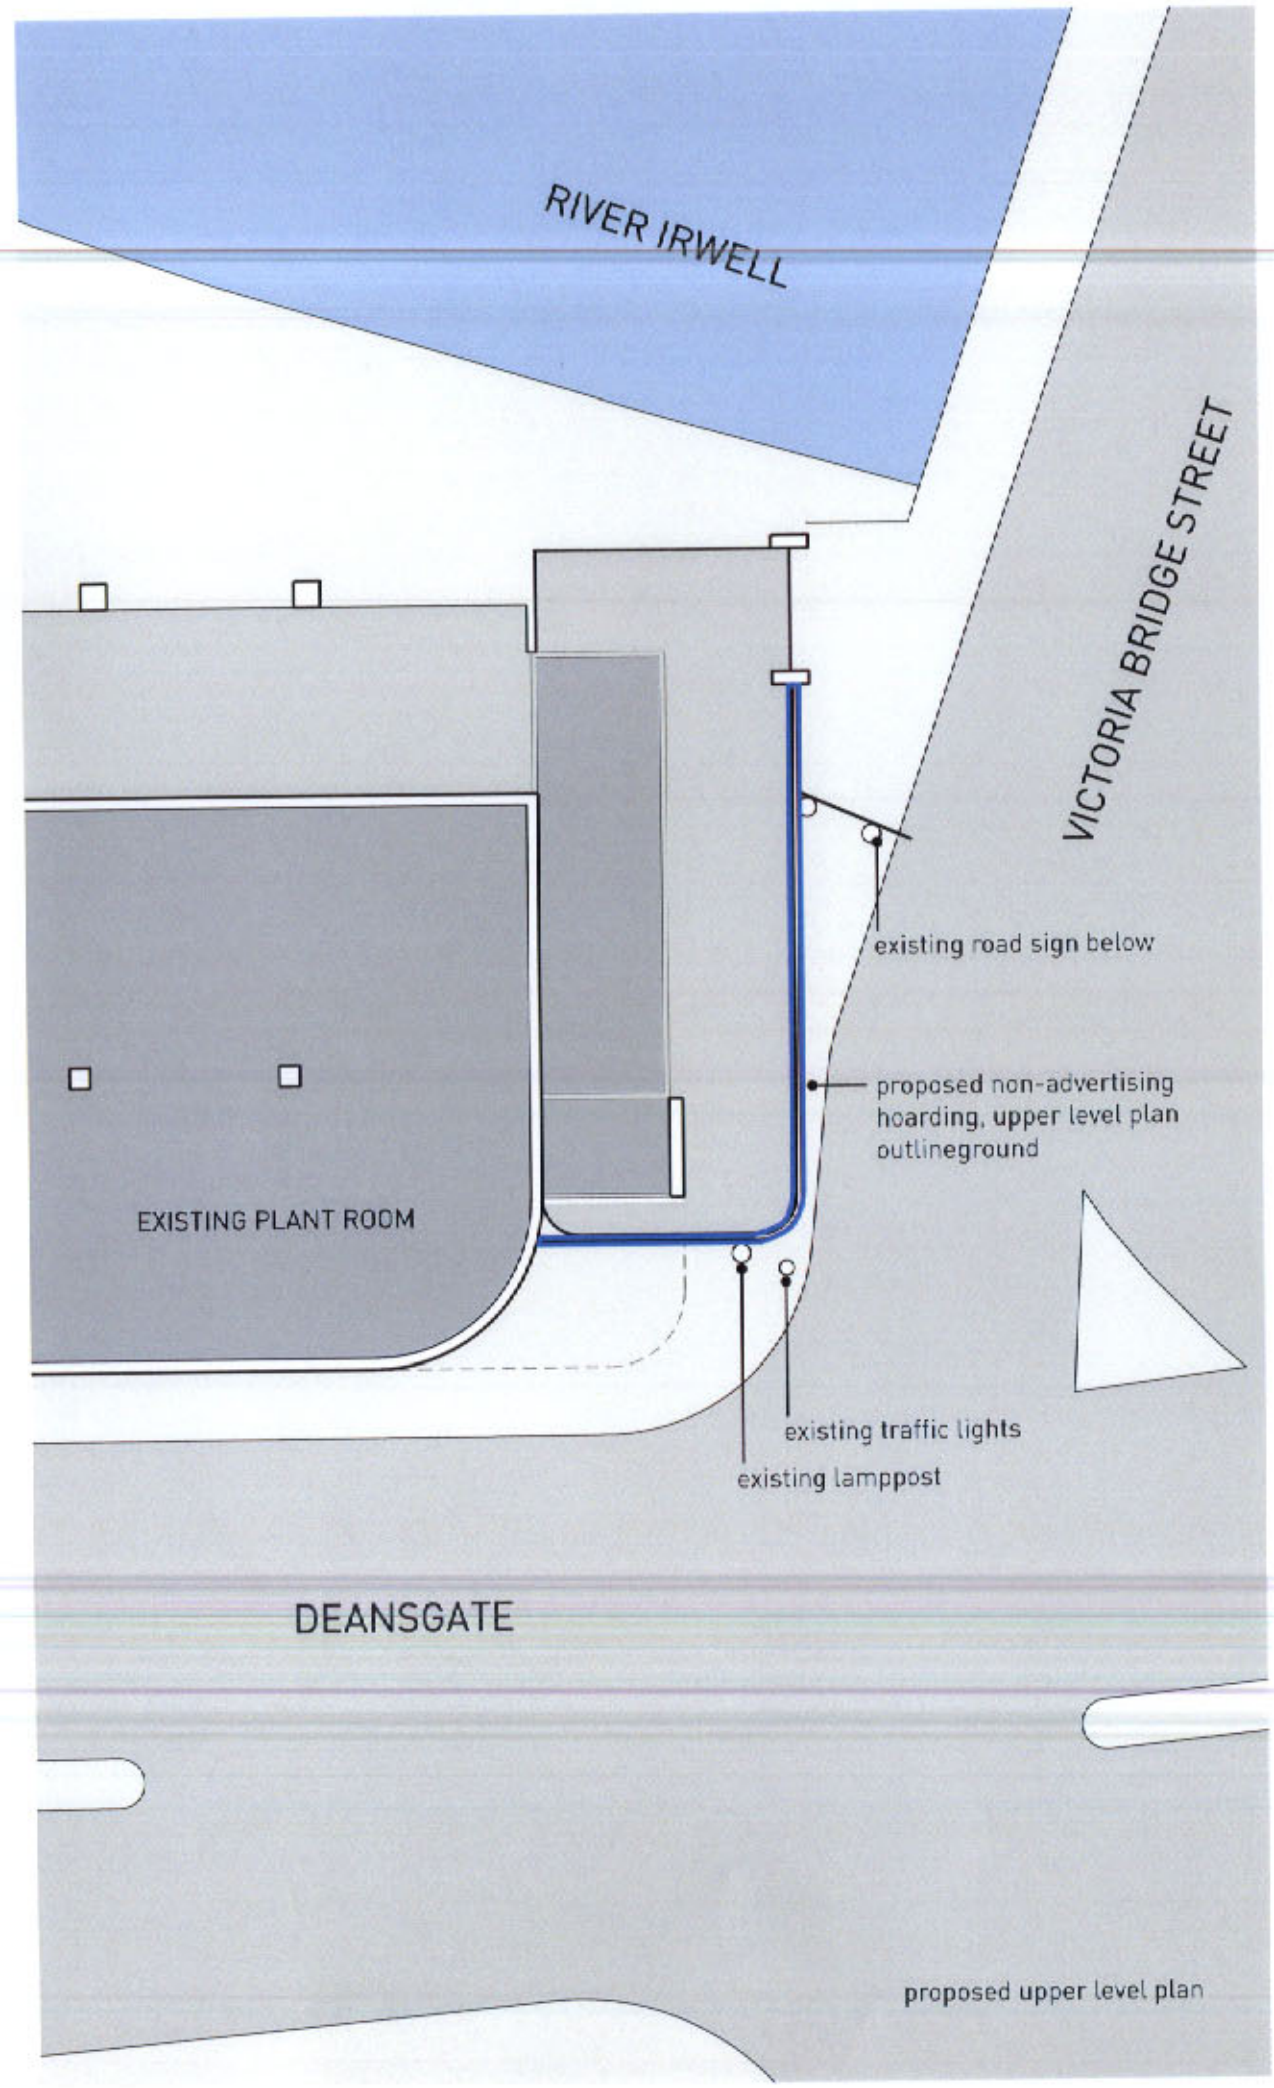

RAMADA

PROPOSED ART AND ADVERT SEMENT

7077.1-G720-P01	1:200@A3

IAN
SIMPSON
ARCHITECTS
Riverside, 4 Commercial Street, Manchester, M15 4RQ
T +44 (0)161 833 2303 F +44 (0)161 839 4809
5 - 8 Roberts Place, London EC1R 0EG
T +44 (0)20 7549 4000 F +44 (0)20 7490 9331