
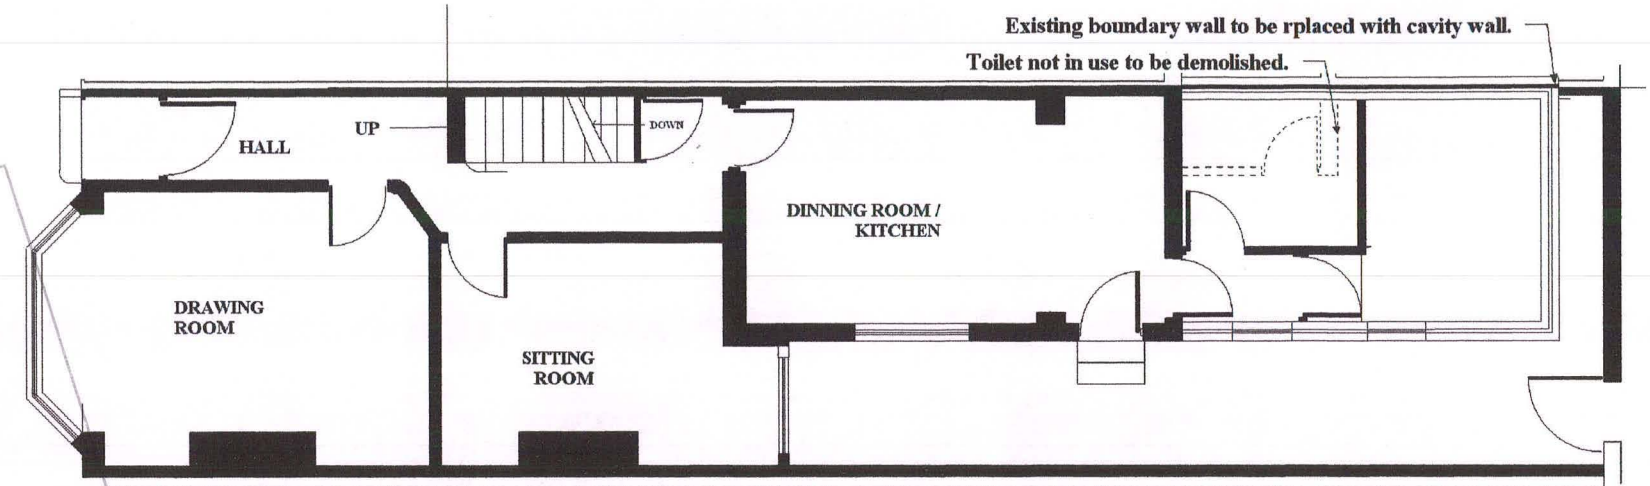


PROPOSED GROUND FLOOR PLAN

BUILDING AND PLANNING CONTROL
20 MAR 2012

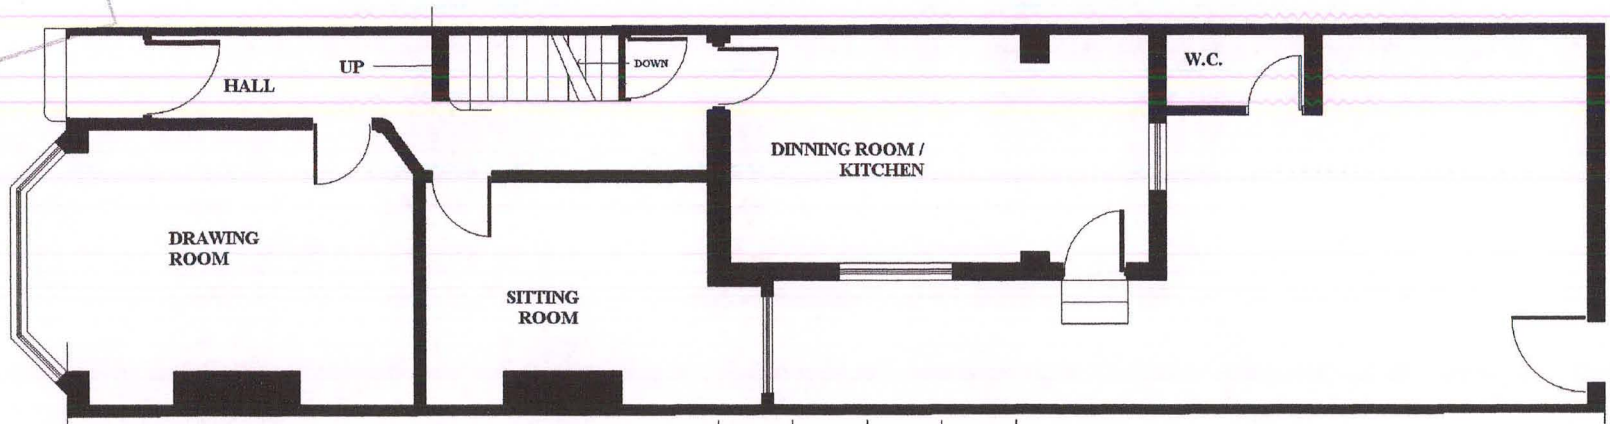

PRESENT GROUND FLOOR PLAN

0 1 2 3 4 5

PROJECT SITE:
334 Dickenson Road,
Longsight, Manchester.

Owner:
Mr. M. Khalid Amin


Scale:
1:100

Date:
December 2011

Drawing Page:
01

Drawn By:
M.Khalid.Amin


PLANNING AND
BUILDING CONTROL
02 APR 2012

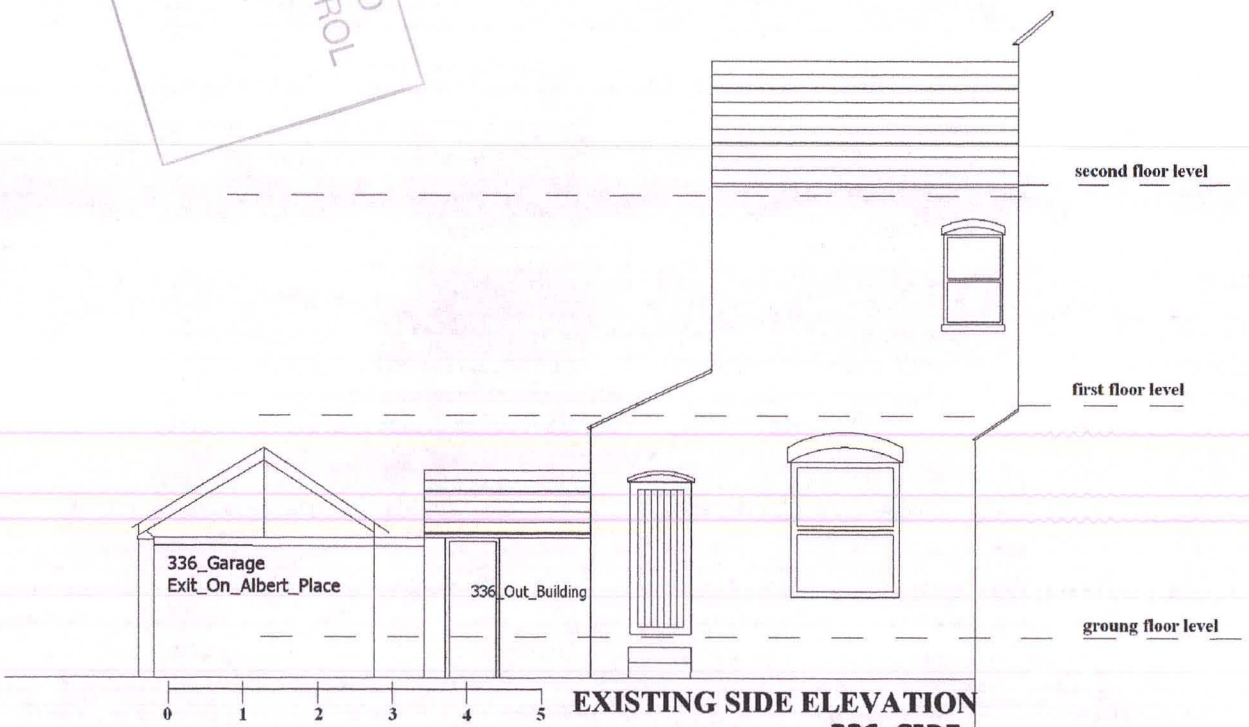


EXISTING SIDE ELEVATION
336_SIDE

PROJECT SITE:
334 Dickenson Road,
Longsight, Manchester.
Owner:
Mr. M. Khalid Amin
Scale:
1:100
Date:
December 2011
Drawing Page:
04
Drawn By:
M.Khalid.Amin

PLANNING AND BUILDING CONTROL
20 MAR 2012

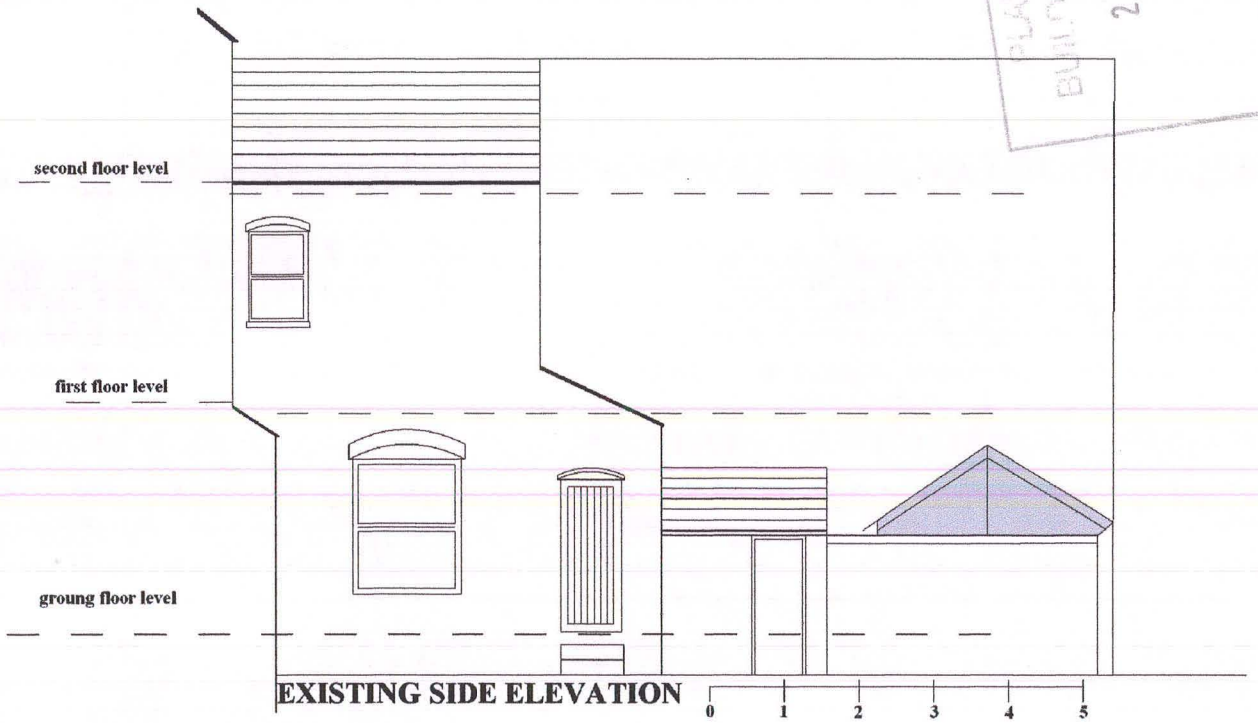

EXISTING SIDE ELEVATION

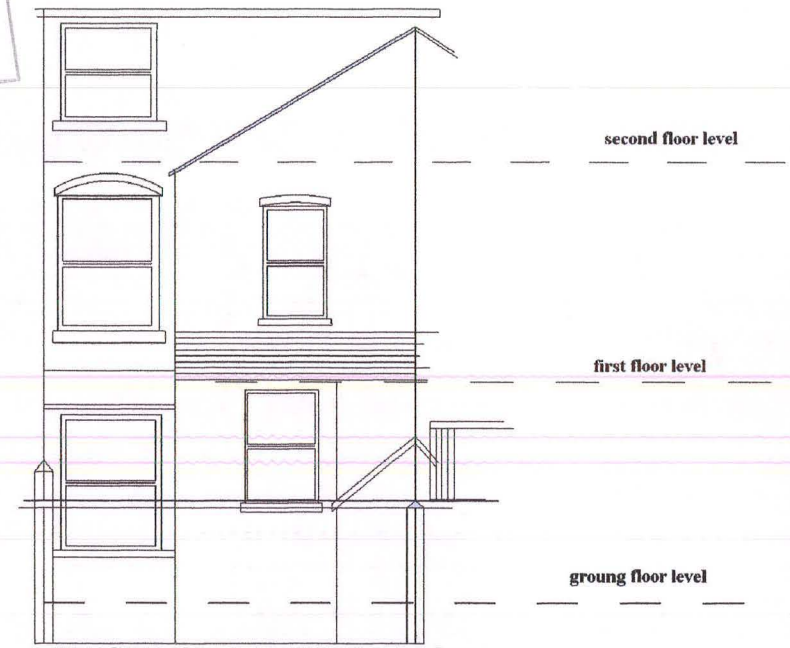

EXISTING REAR ELEVATION

PROJECT SITE:
334 Dickenson Road,
Longsight, Manchester.

Owner:
Mr. M. Khalid Amin

Scale:
1:100

Date:
December 2011

Drawing Page:
02

Drawn By:
M.Khalid.Amin