
PROPOSED GROUND FLOOR

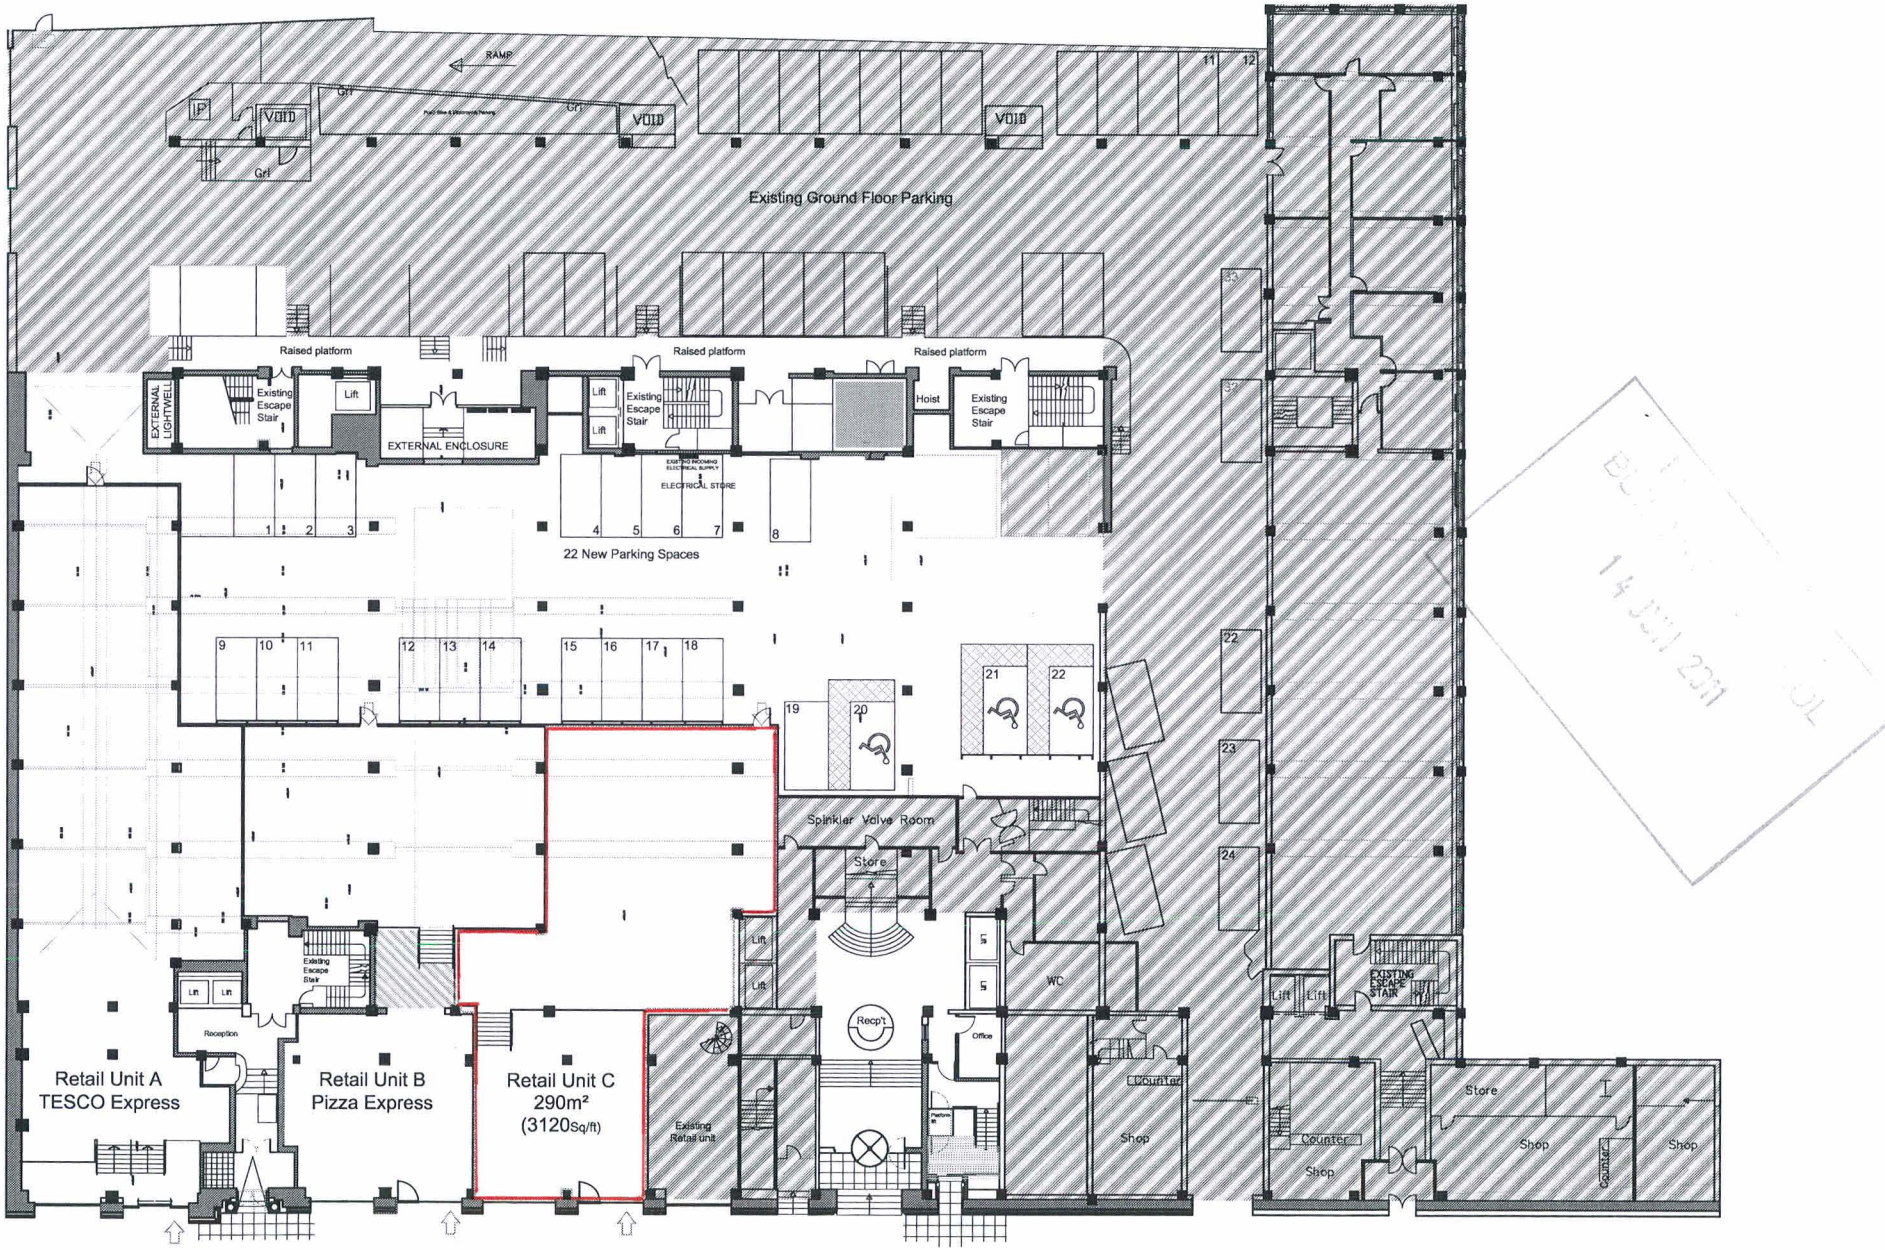

OXFORD ROAD