Wilson Mason and Partners

Upland House
Spring Lane
Samlesbury
Preston
PR5 0UX

T 01772 877455
F 01772 877456
E preston@wilsonmason.co.uk
www.wilsonmason.co.uk

This drawing is to be read in conjunction with all relevant consultants' and specialists' drawings. The Architect is to be notified of any discrepancies before proceding. Do not scale from this drawing. All dimensions are to be checked on site. This drawing is subject to copyright.

TOTAL SPACES ON
THIRD FLOOR - 69

GROSS INTERNAL AREA 1698.3m^2

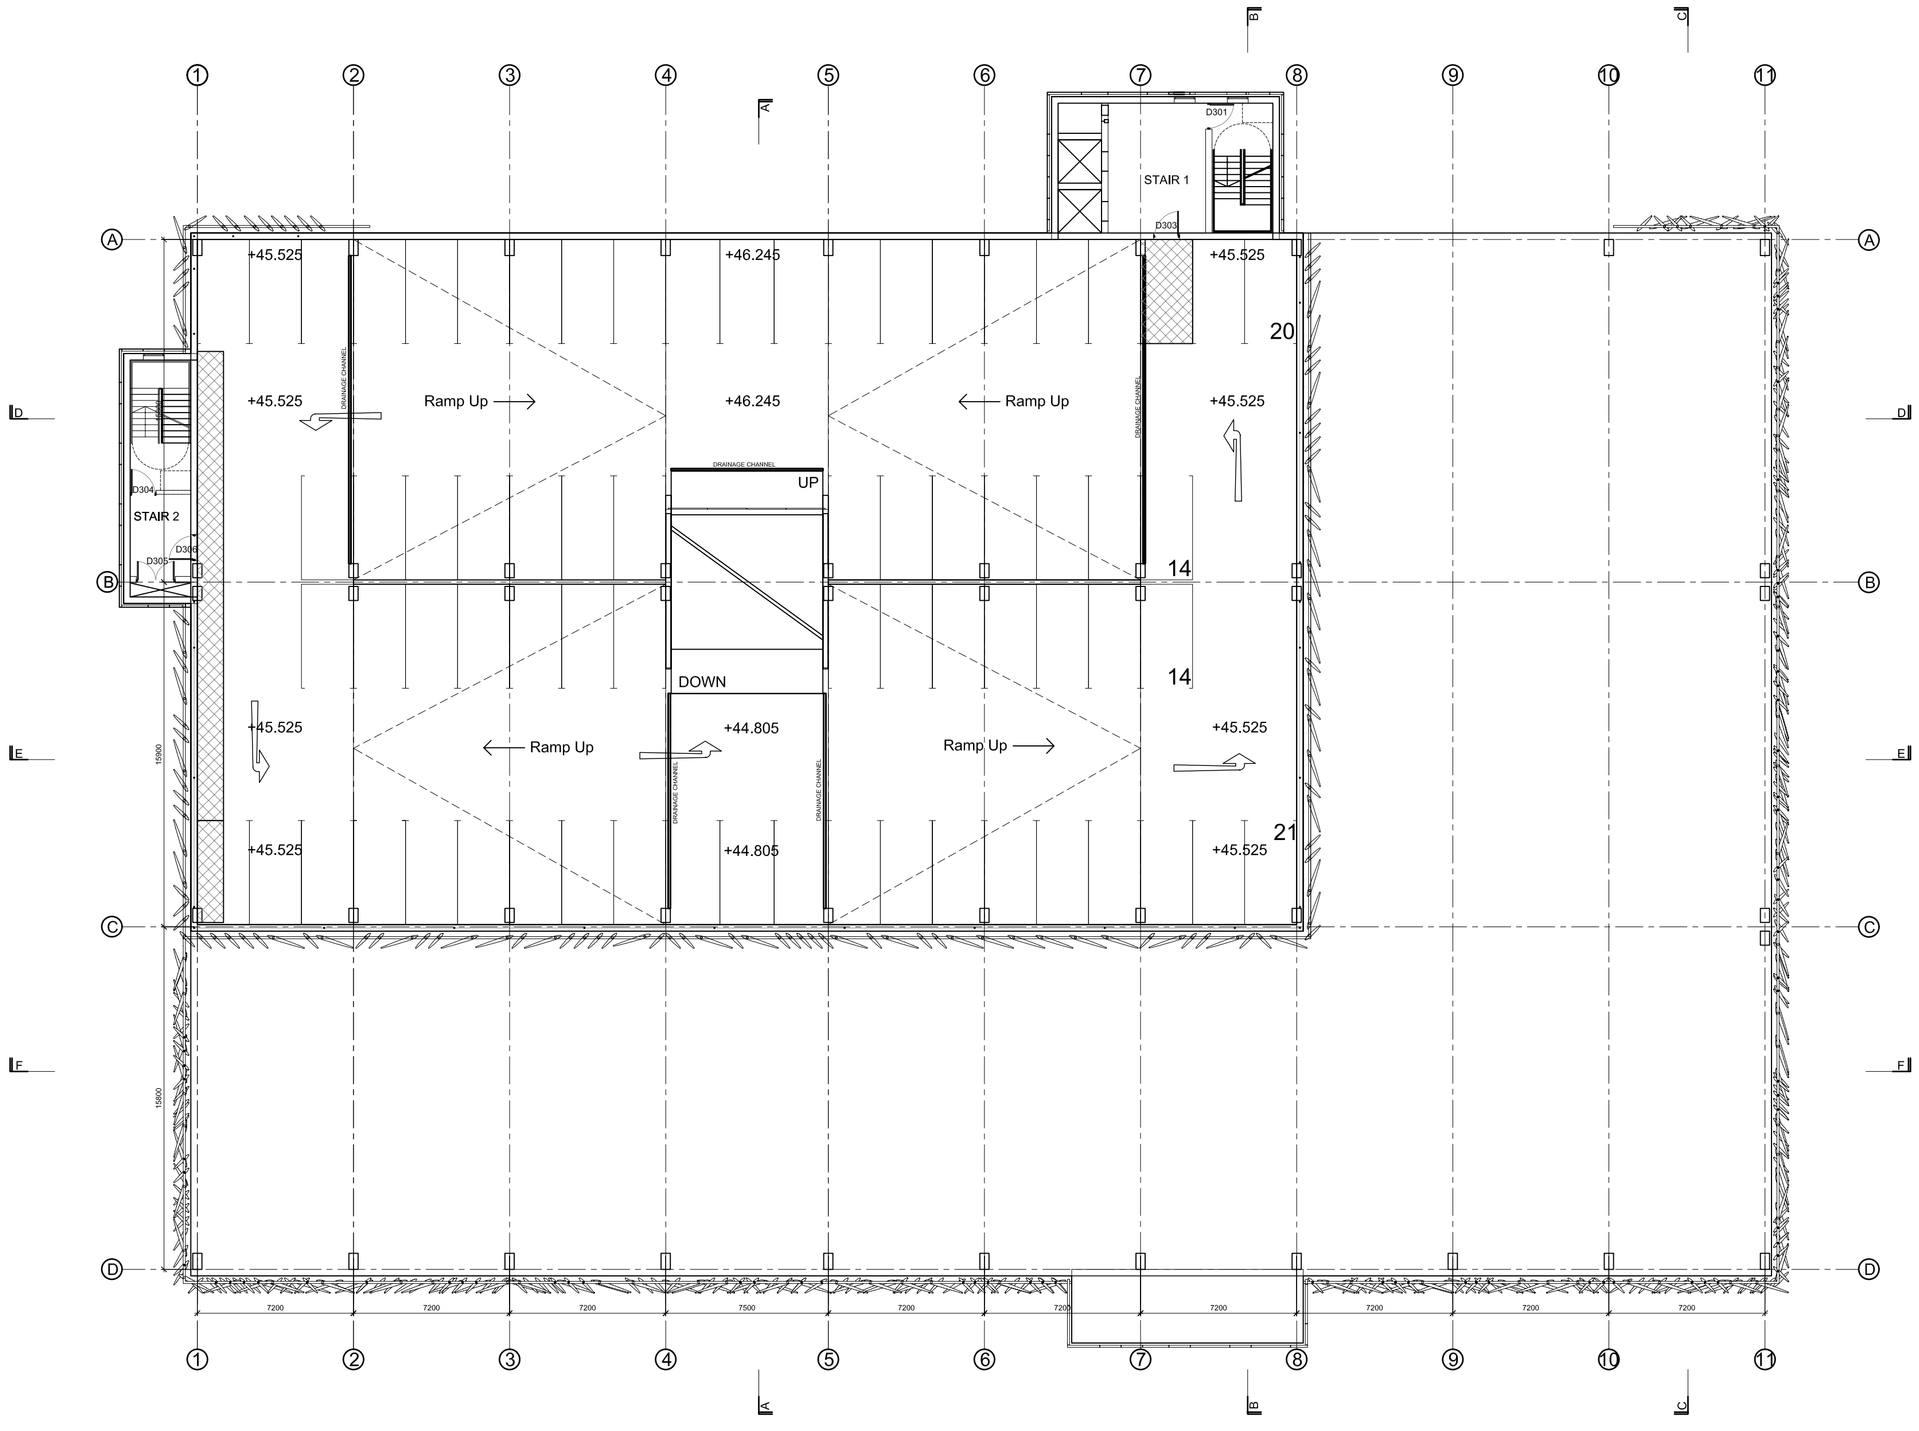

3	NT	-	Planning issue	15.09.2011
2	VP	-	Door numbers added	13.09.2011
1	MS	-	Correction of windows in stairwells	17.08.2011
no.	by	chk.	revision	date

client: The Christie Trust

The Christie NHS Foundation Trust

project: The Christie Trust Multi Storey Car Park

by	chk.	date	scale	sheet size
NT	DS	10.06.2011	1:200	A1

title: THIRD FLOOR PLAN

status	job no./ drg. no	revision
P	5443 L(1-)05	3

Wilson Mason chartered architects