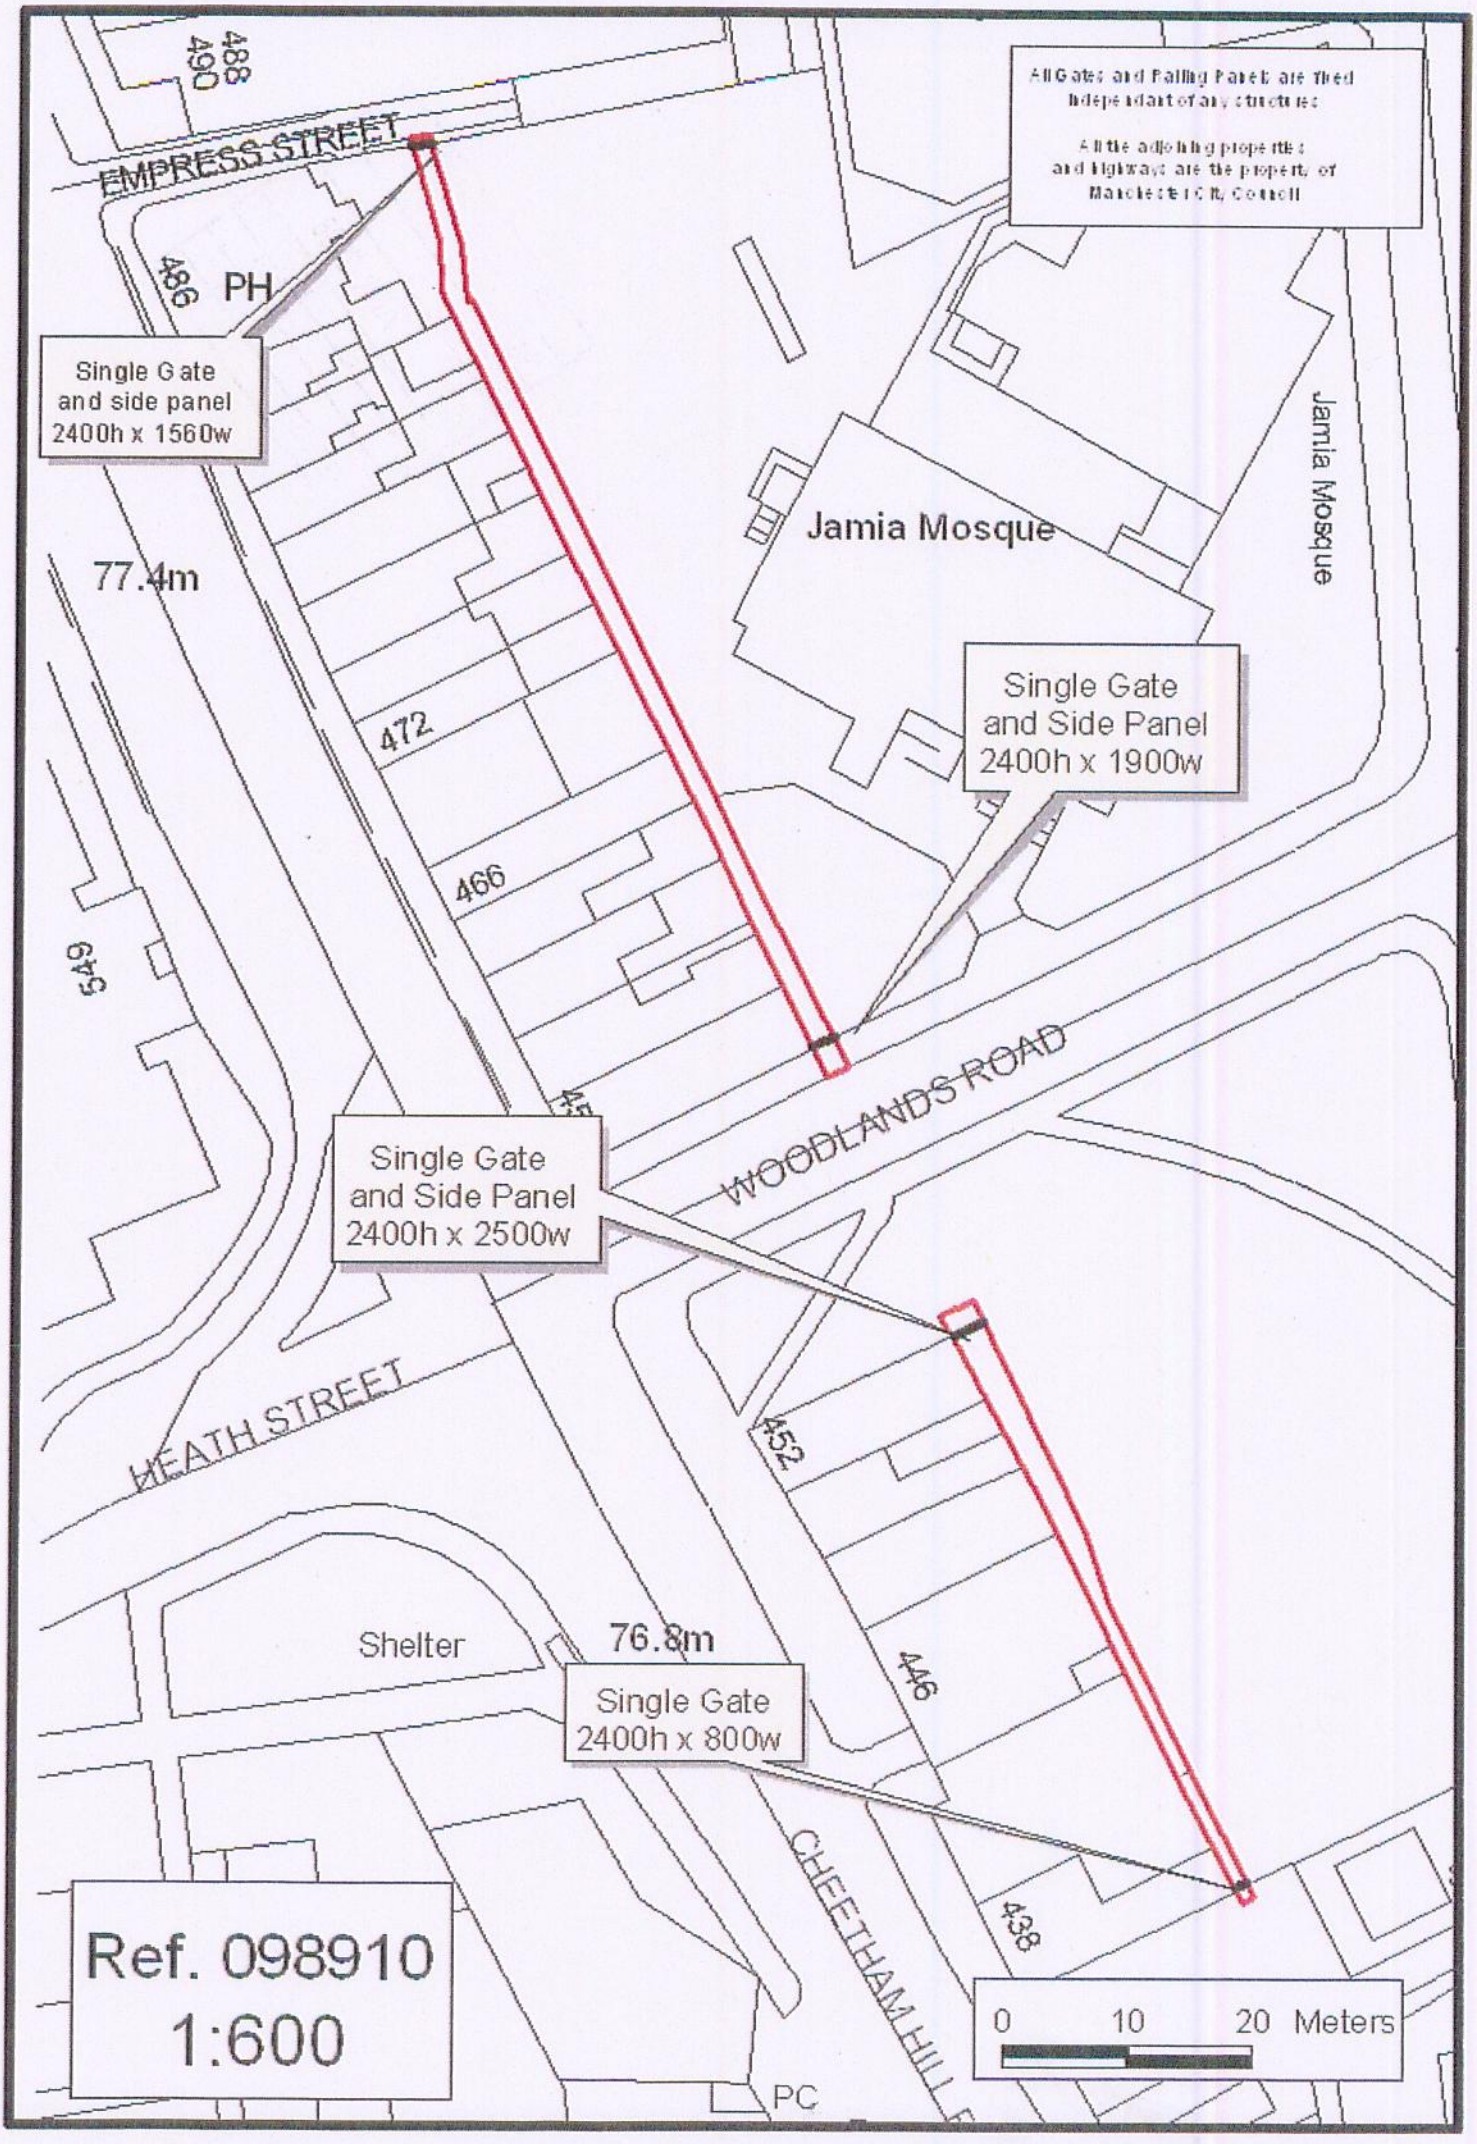
All Gates and Railing Panels are fixed independant of any structures
All the adjoining properties and highways are the property of Manchester City Council
EMPRESS STREET
488
490
486
PH
Single Gate and side panel 2400h x 1560w
77.4m
Jamia Mosque
Jamia Mosque
Single Gate and Side Panel 2400h x 1900w
472
466
549
WOODLANDS ROAD
Single Gate and Side Panel 2400h x 2500w
HEATH STREET
452
Shelter
76.8m
Single Gate 2400h x 800w
446
CHEETHAM HILL
438
PC
Ref. 098910
1:600
0
10
20 Meters