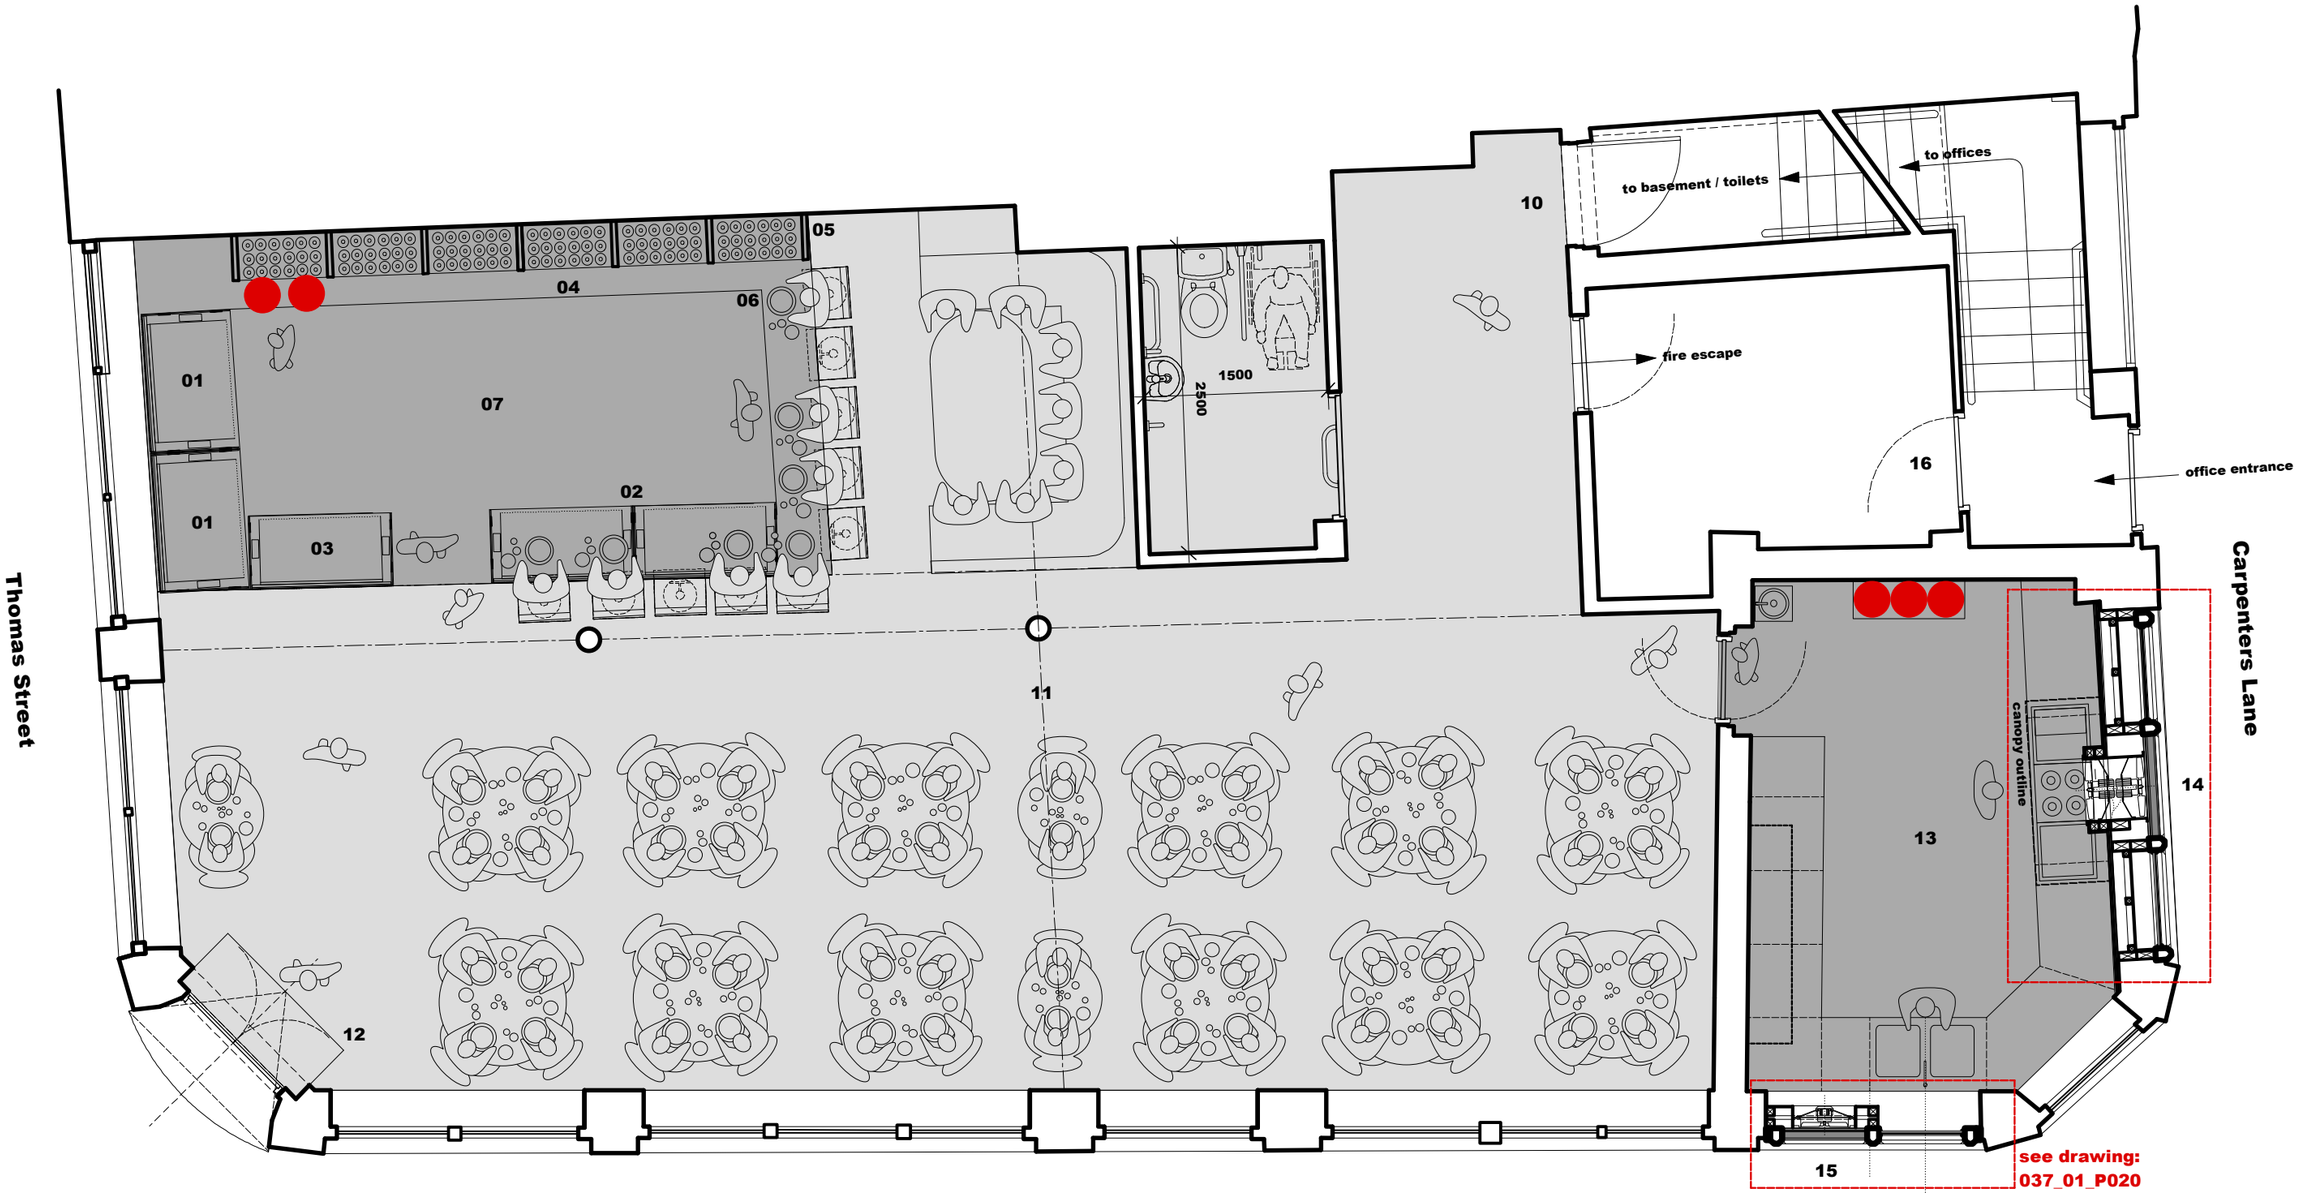


01 Cold Display (Counter Level)
02 Display Fridge (Counter Level)
03 Cake Display (Counter Level
04 Prep Counter
05 Wine, Carcuteri & Deli. Display
06 Back Bar
07 Staff Area
08 Bar Stool Dining Area
09 Part M Compliant Accessible WC
10 Stairs To Basement Level
11 Main Seating Area
12 Reset Accessible Entrance Threashold
13 Kitchen
14 Elevation Proposals: Please Refer To Details
15 Elevation Proposals: Please Refer To Details
16 Office Area Unaltered

Refuse Locations
Patron Areas
Staff Areas

79 THOMAS STREET

Drawing	Ground Floor Proposed
Scale	1:50 @ A3
Number	037_01_P012

Do not scale from this drawing. All dimensions are to be checked on site prior to commencing works on site. Any discrepancy found between information given on this drawing and that given elsewhere or recorded on site shall be notified immediately to the project architect in writing. Please do not make things up as you go along.