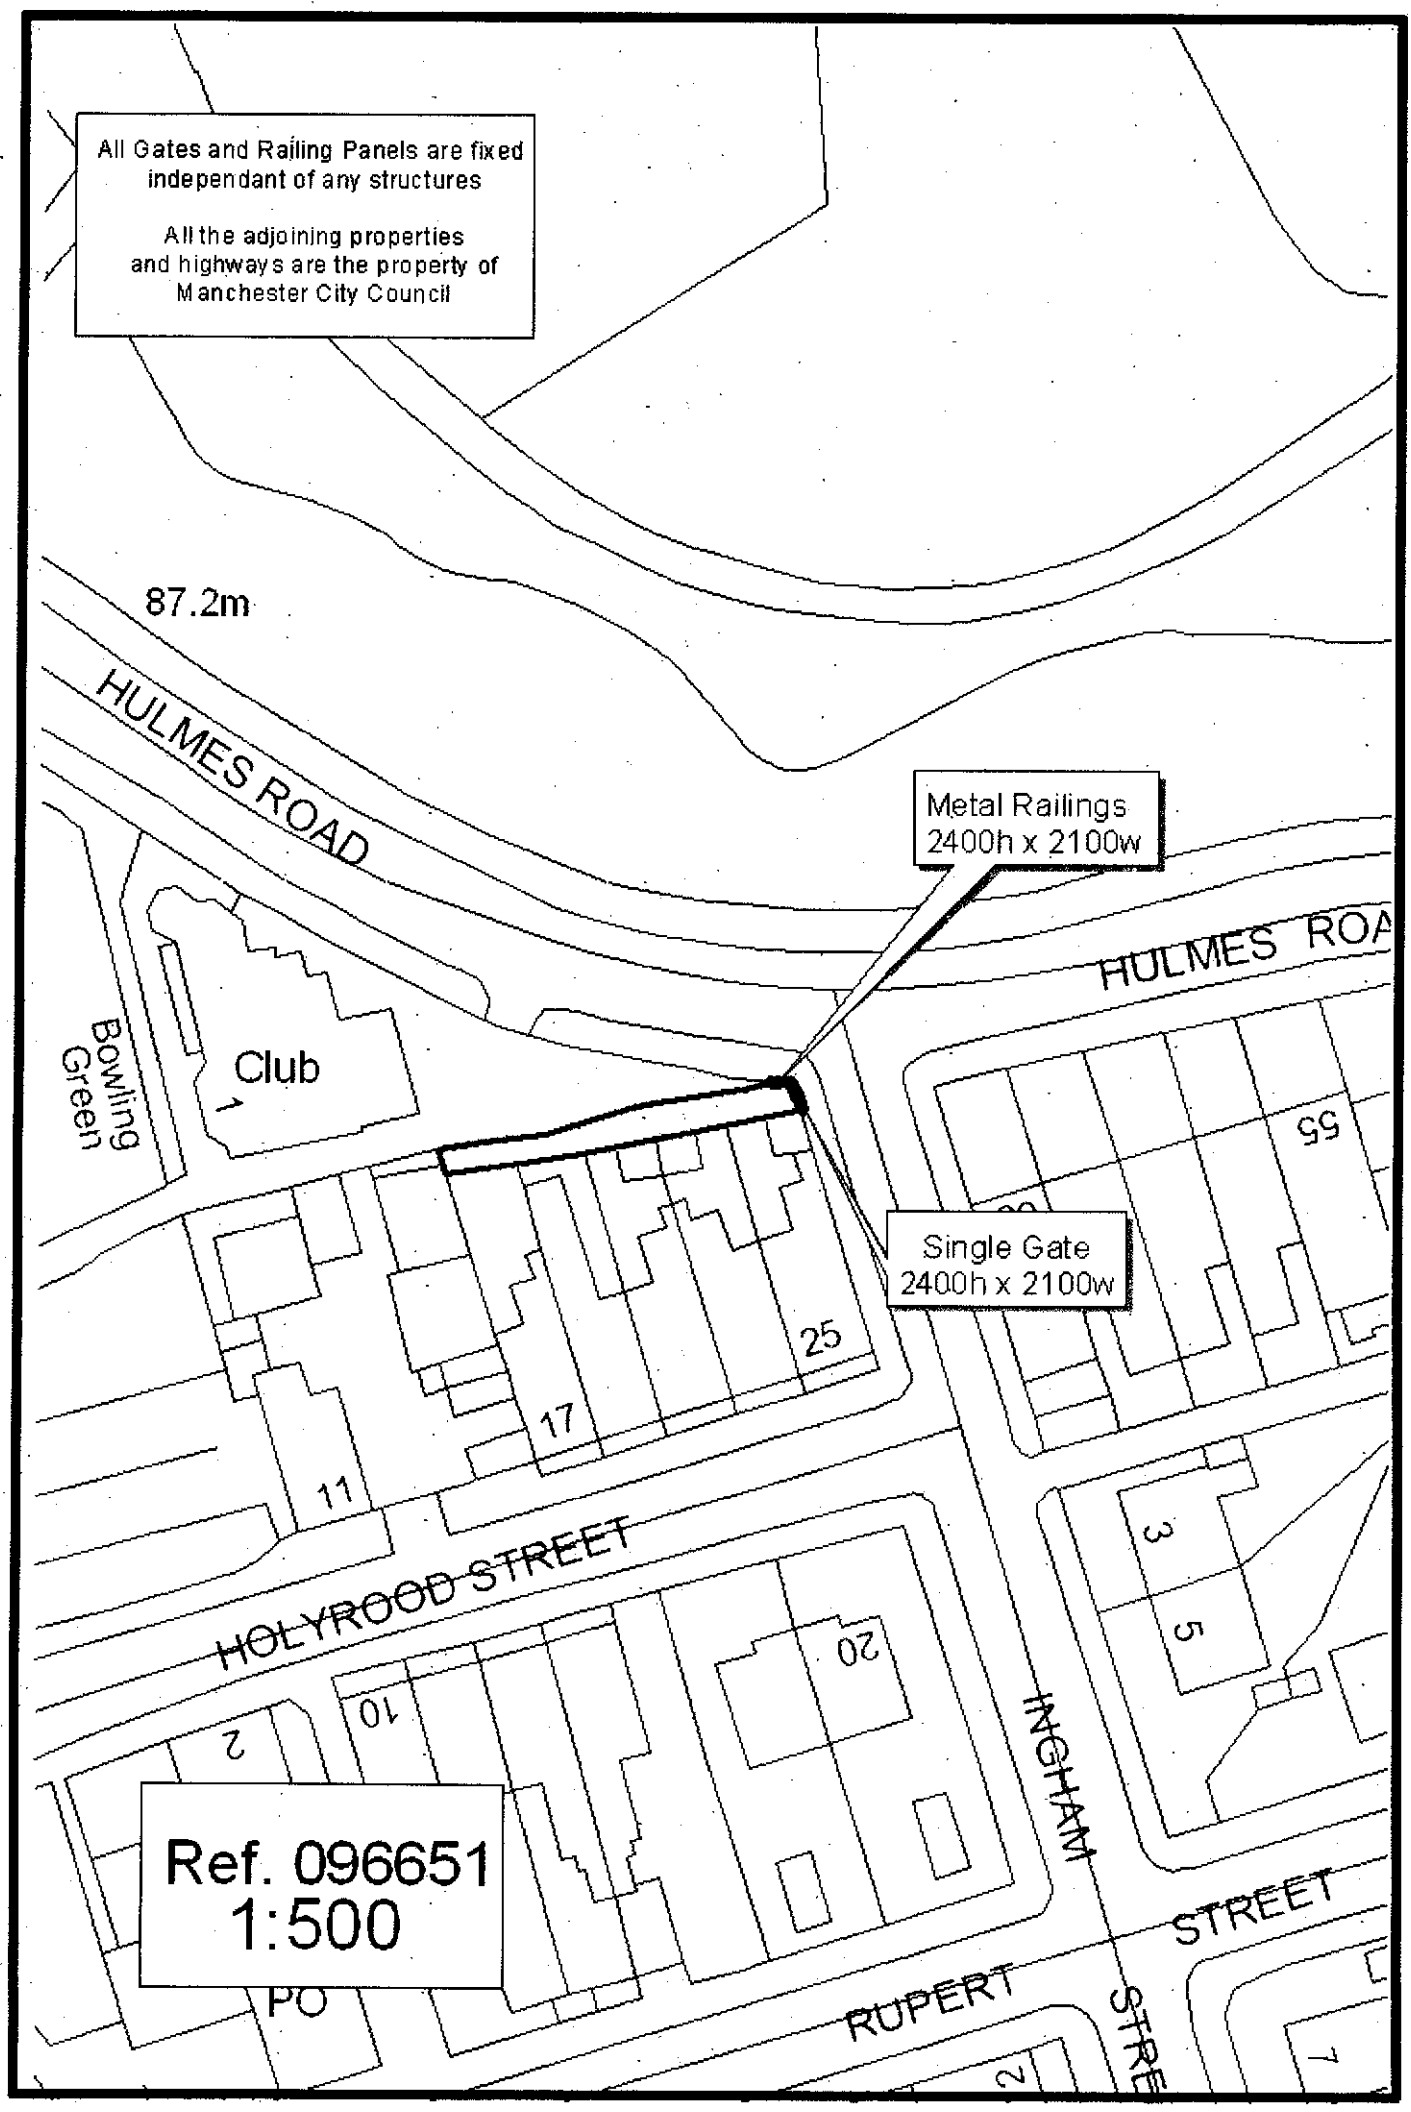

All Gates and Railing Panels are fixed independant of any structures
All the adjoining properties and highways are the property of Manchester City Council
87.2m
HULMES ROAD
Metal Railings 2400h x 2100w
HULMES ROA
Bowling Green
Club
Single Gate 2400h x 2100w
55
25
17
11
HOLYROOD STREET
20
10
2
3
5
INGHAM
STREET
RUPERT
PO
Ref. 096651
1:500