
Old House at Home, 52 Bottomley Side, Blackley, M9 3EP.

Proposed change of use from Public House with 1st floor living accommodation to domestic dwelling


Proposed Ground Floor Plan

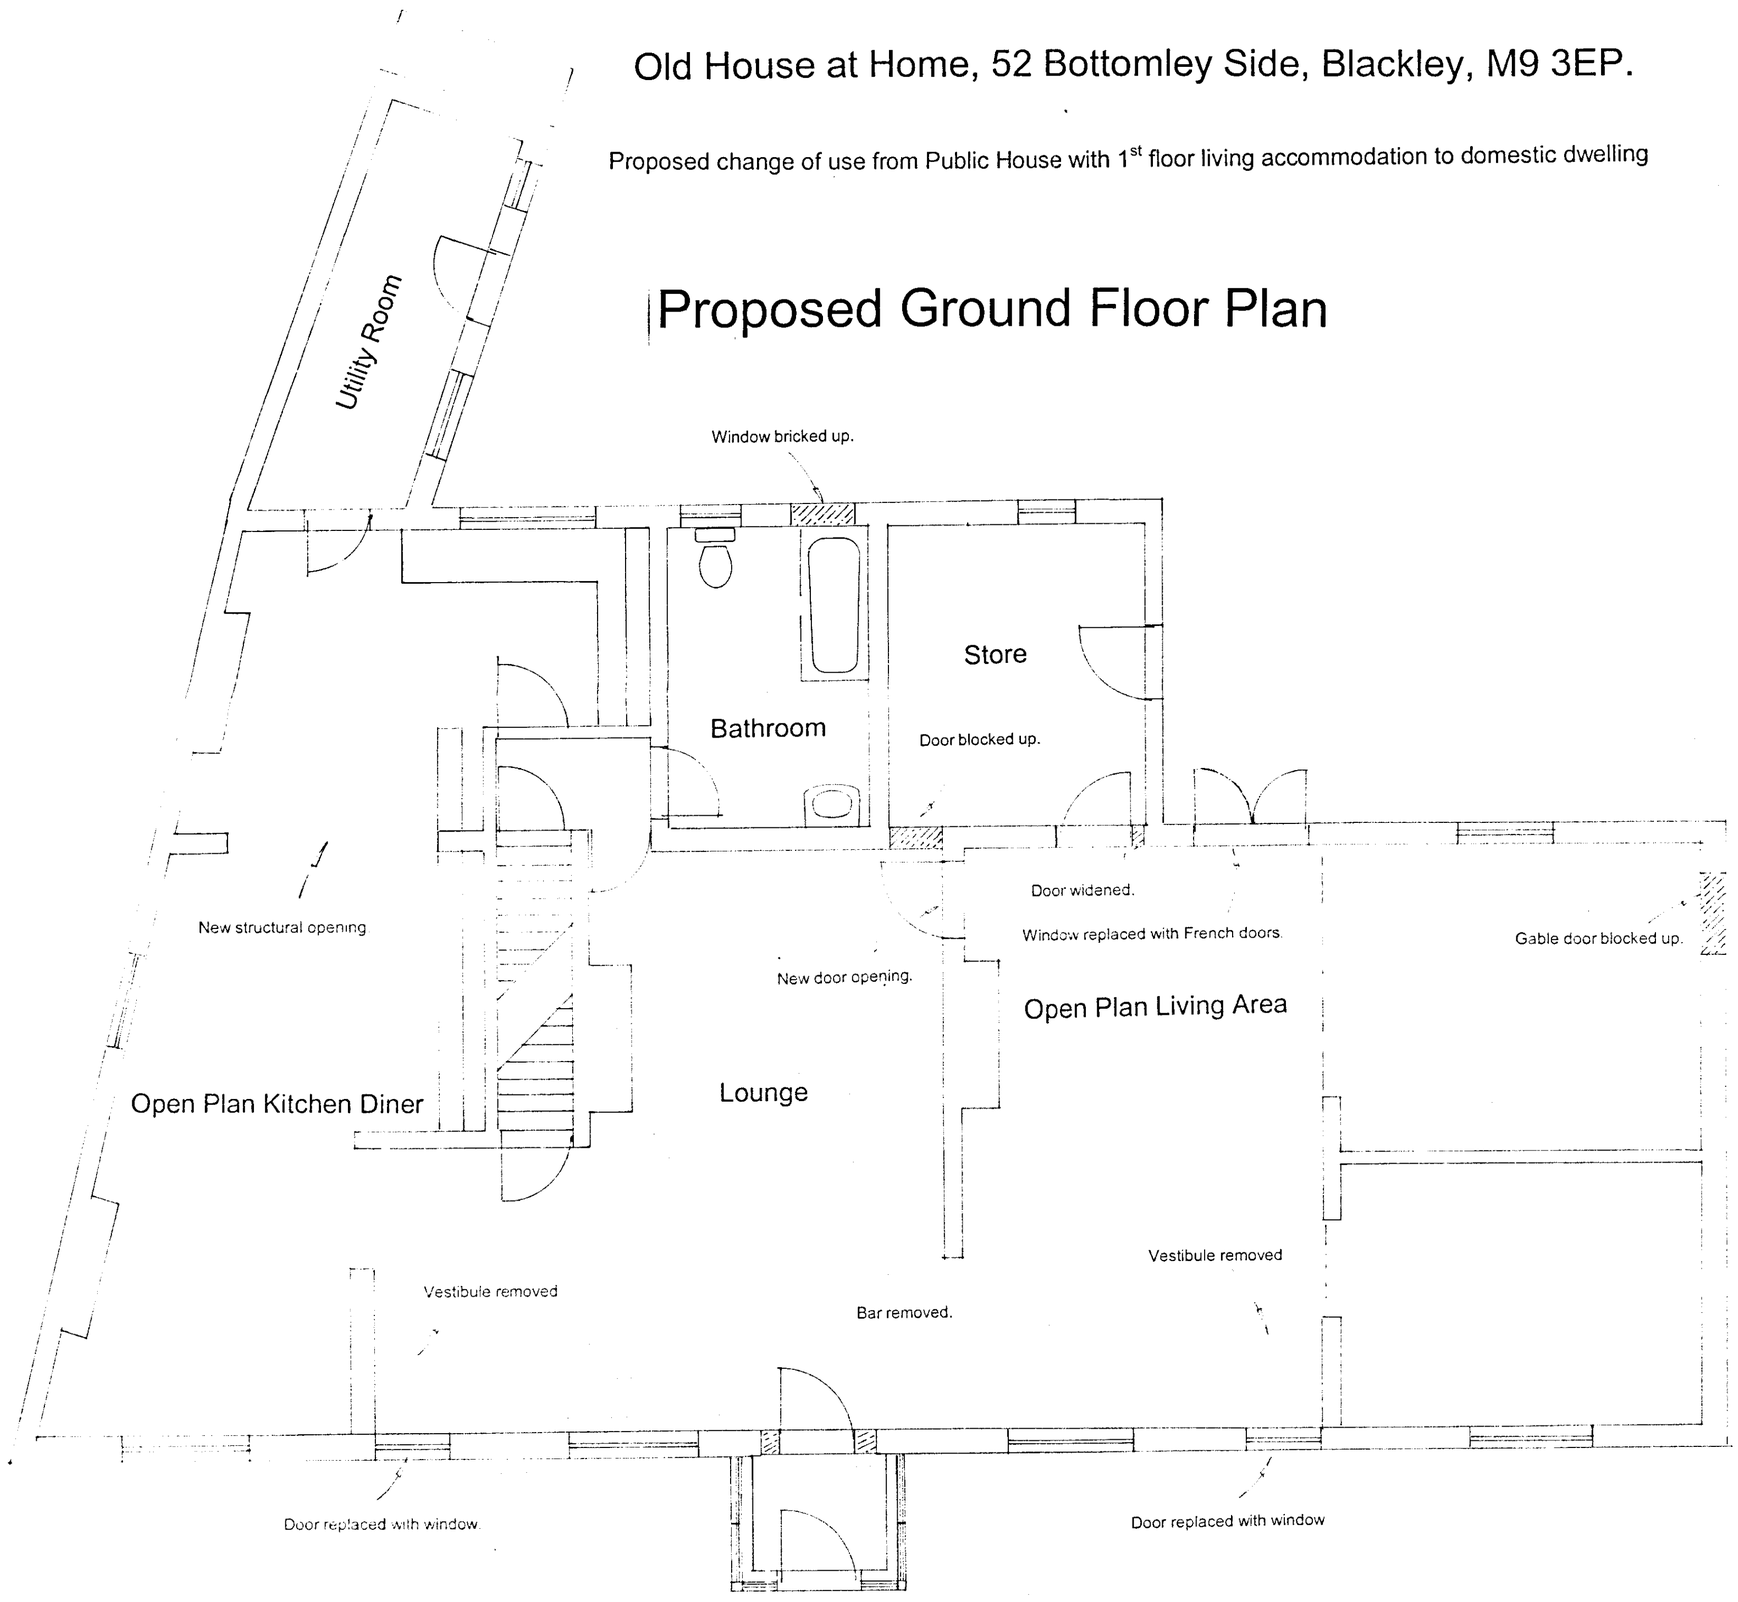

Central window opened up to form new entrance door behind proposed porch.

1:50 Scale

Drawing Ref: GB/OHAH/105

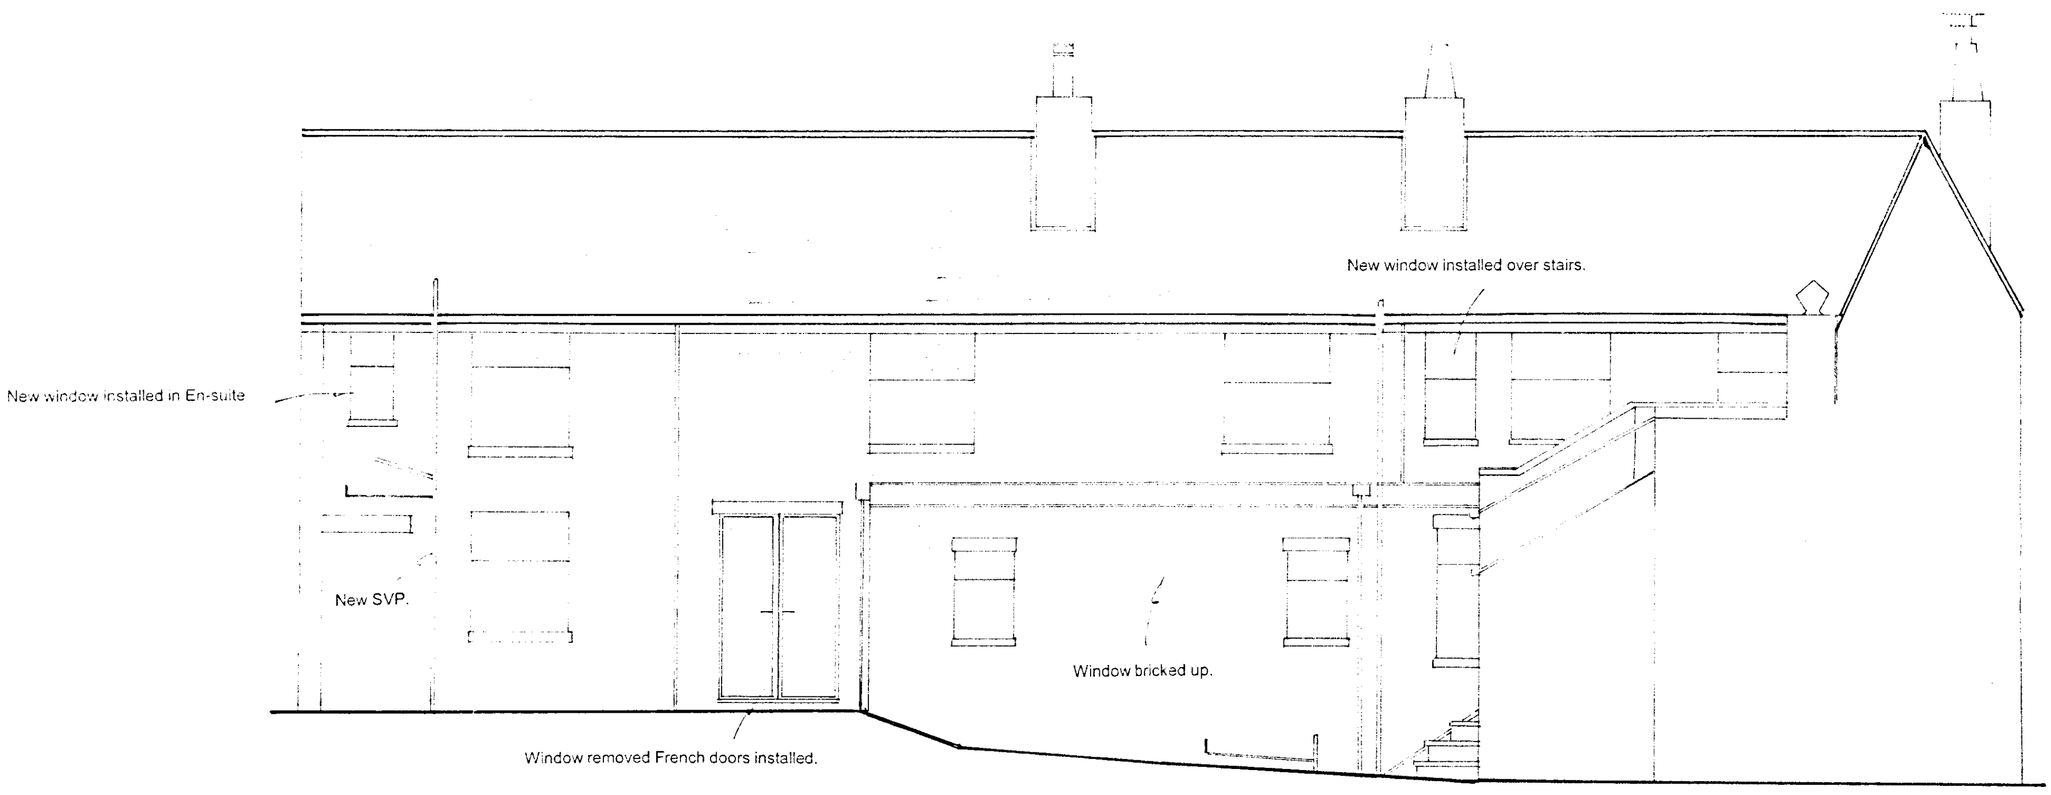

1:50 Scale

Proposed Rear Elevation South West Facing

NOTES:
All dimensions must be checked on site and not scaled from this drawing

No.	Revisions	Date
A		

© copyright

Client

Job Title

Drawing Title

Scale

Date

Drawn by

Dwg No.

Rev.

A1