PLANNING
RECD
ISSUED
- 7 AUG 2009

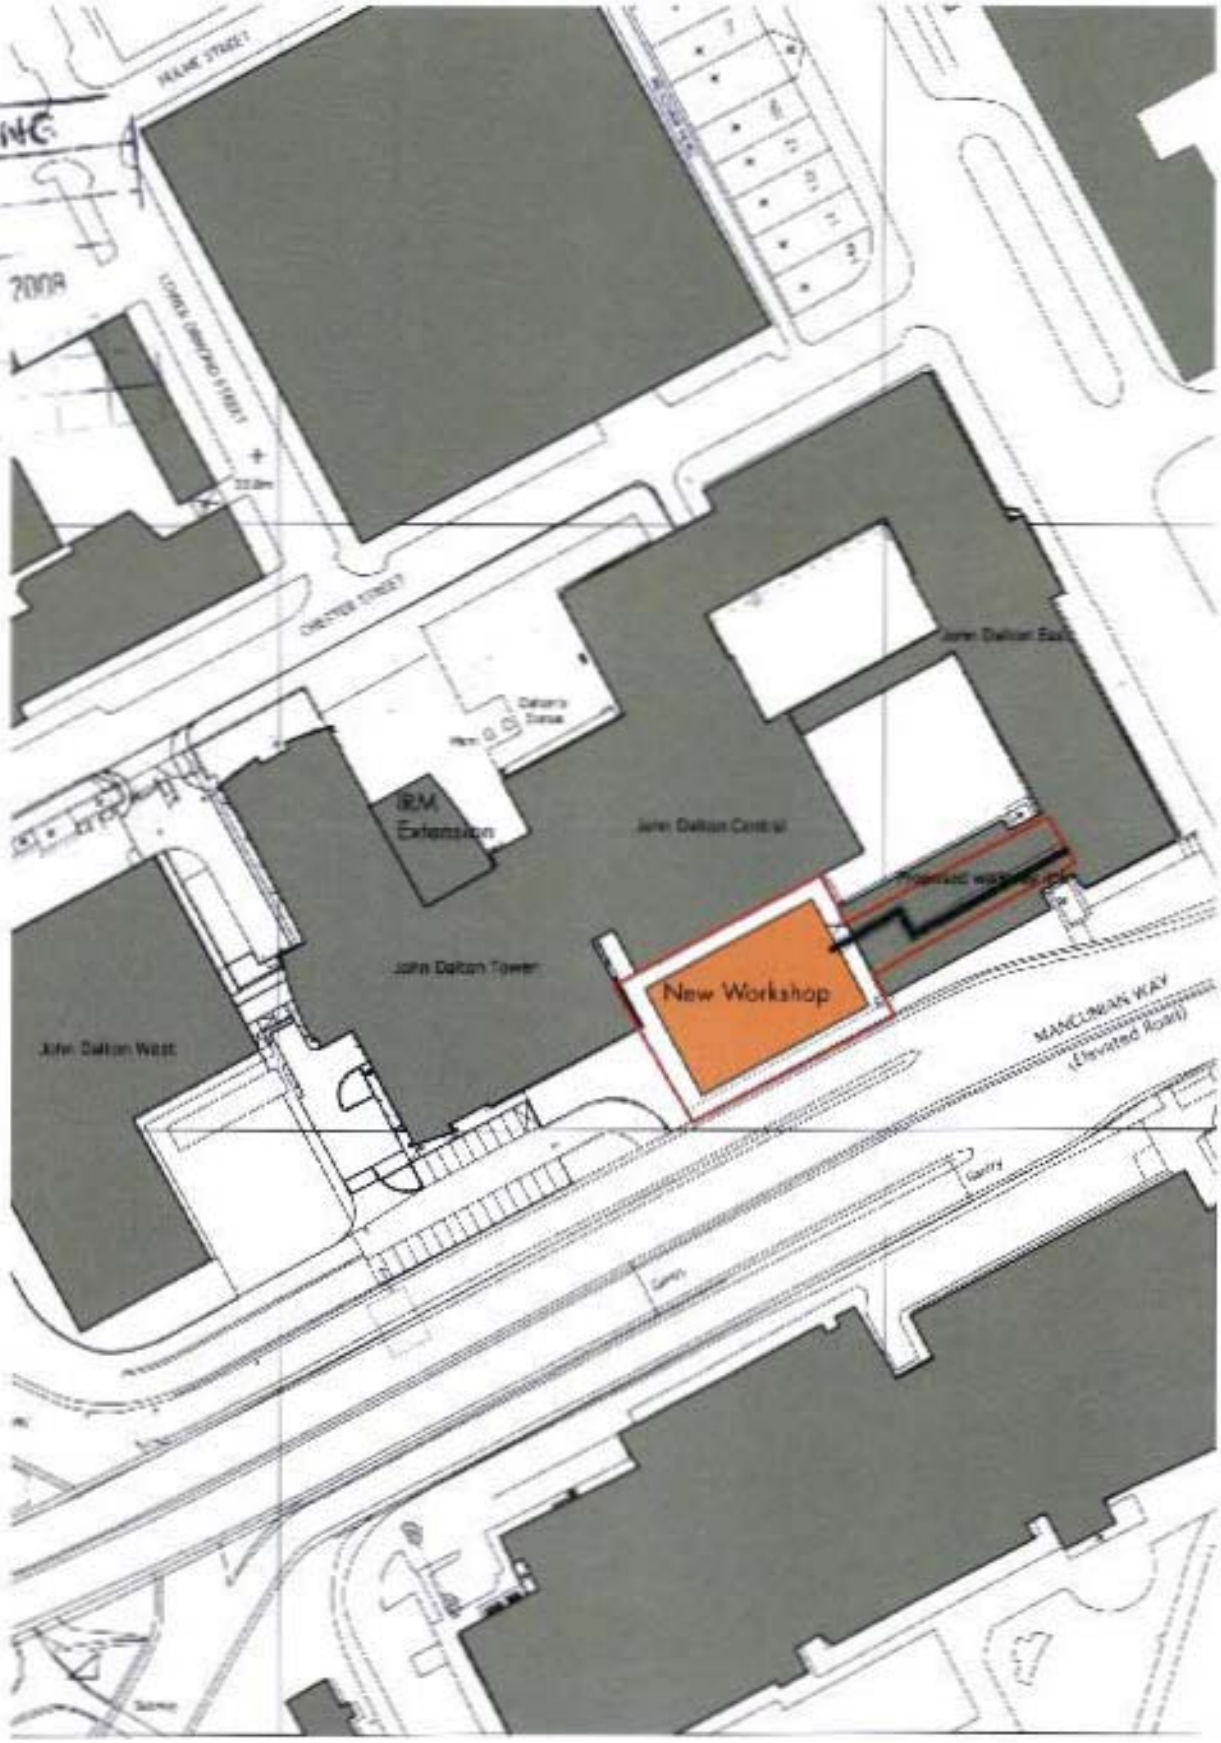

Manchester Metropolitan University

JOHN DALTON TOWER - WORKSHOP & IRM PROPOSALS
for Manchester Metropolitan University

FDG fairhursts

LOCATION PLAN

1:1250@ A4

7054A_01_01A