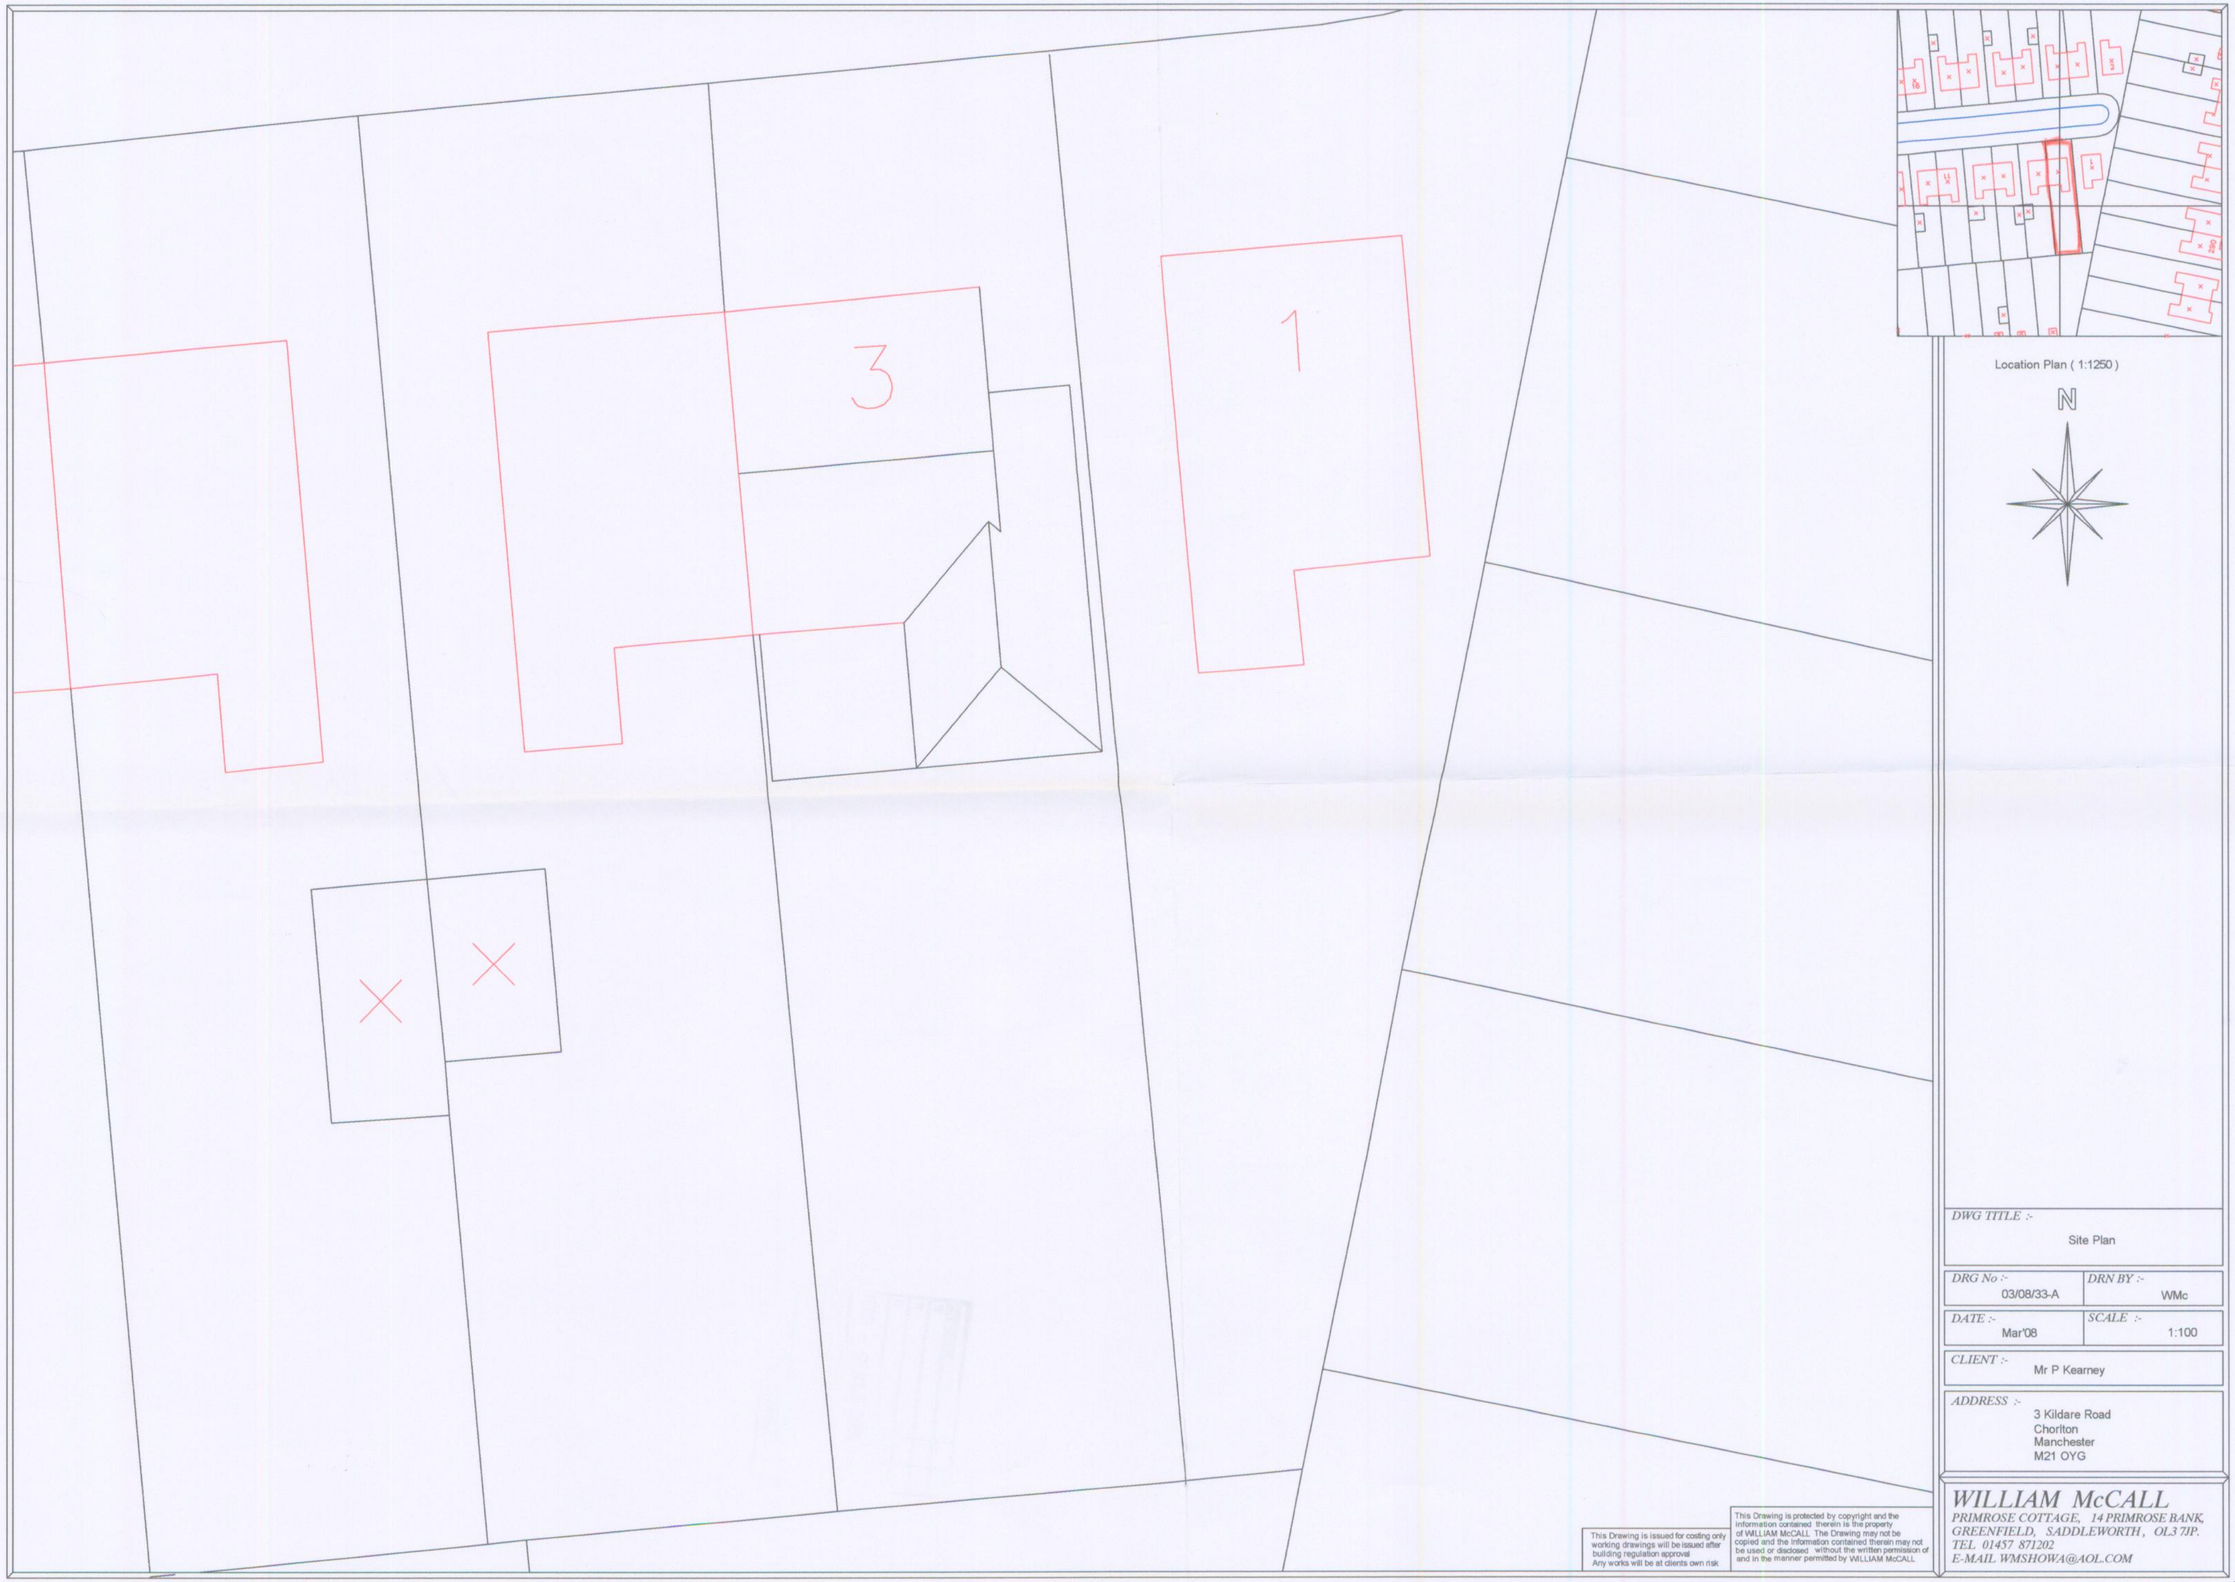

Location Plan (1:1250)

N

DWG TITLE :-
Site Plan

DRG No :-	DRN BY :-
03/08/33-A	WMc
DATE :-	SCALE :-
Mar'08	1:100

CLIENT :-
Mr P Kearney

ADDRESS :-
3 Kildare Road
Chorlton
Manchester
M21 OYG

WILLIAM McCALL
PRIMROSE COTTAGE, 14 PRIMROSE BANK,
GREENFIELD, SADDLEWORTH, OL3 7JP.
TEL 01457 871202
E-MAIL WMSHOWA@AOL.COM

This Drawing is issued for costing only working drawings will be issued after building regulation approval
Any works will be at clients own risk

This Drawing is protected by copyright and the information contained therein is the property of WILLIAM McCALL. The Drawing may not be copied and the information contained therein may not be used or disclosed without the written permission of and in the manner permitted by WILLIAM McCALL

A2