


EAST ELEVATION

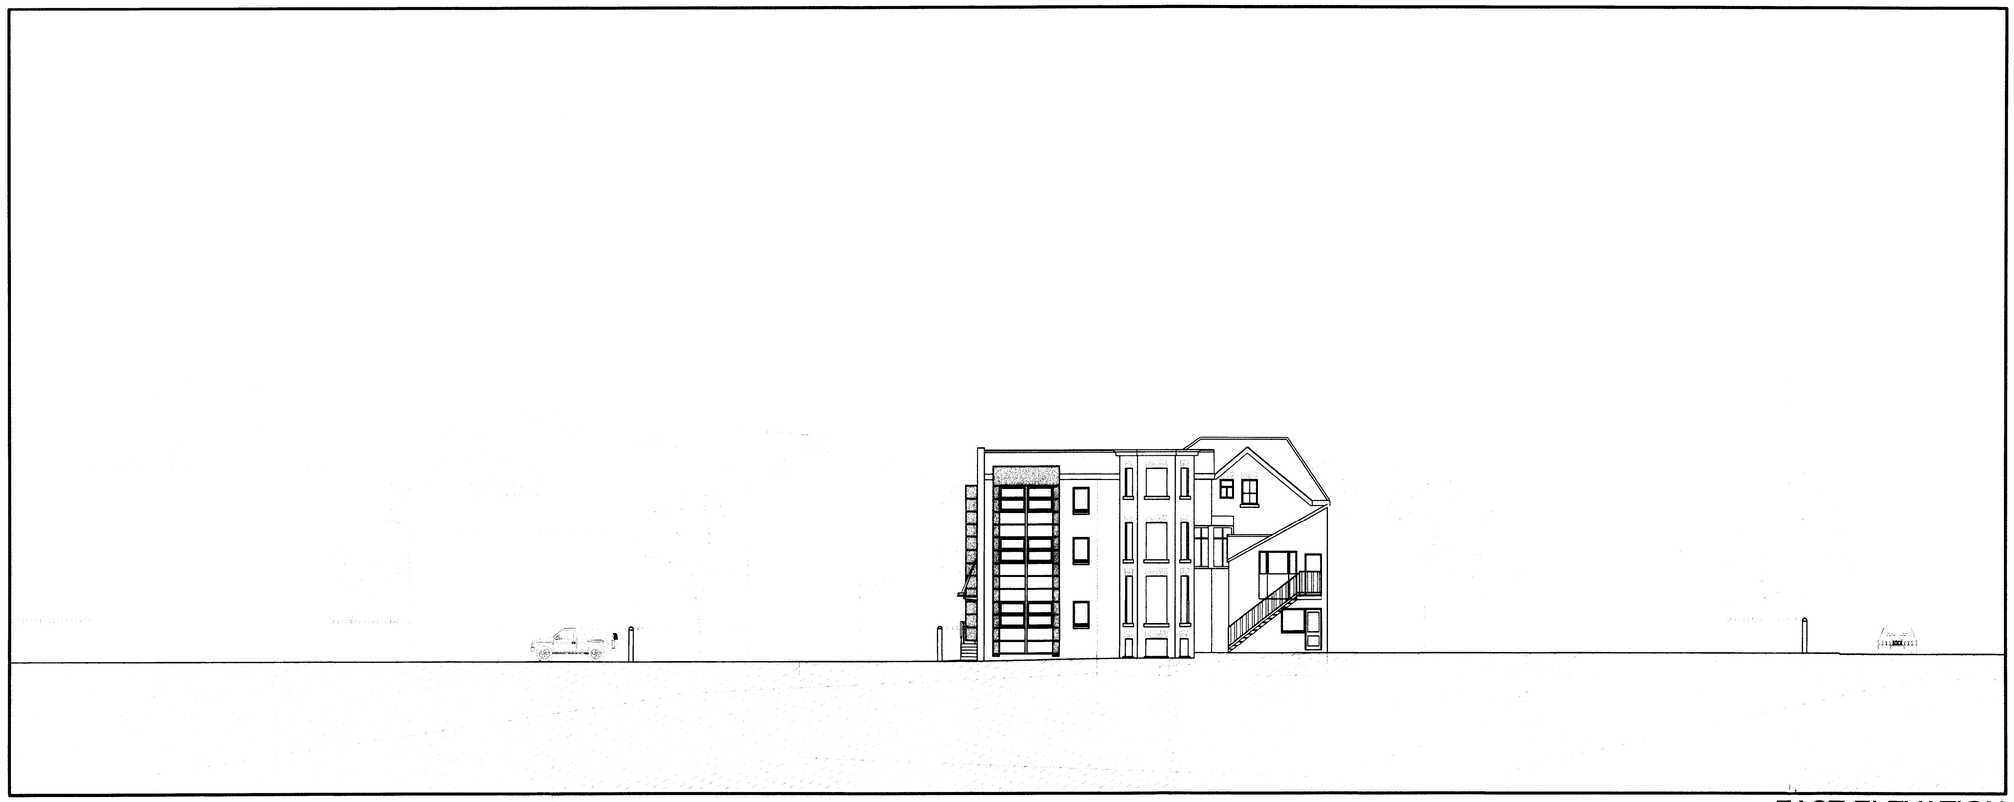

SOUTH ELEVATION

Where dimensions are not given,drawings must not be scaled and the matter referred to the Architect. In the event of any detail or dimensional conflict between drawings, the matter must be referred to the Architect for clarification. Do not scale from this drawing.

This drawing is not to be copied or disclosed by or to any unauthorised persons without the prior written consent from Urbane Forms Ltd .

Notes

PLANNING
ACKN
12 JUN 2008

C	Extension Amended	19,05,08 RJL
B	Elevations updated	02,03,08 RJL
A	Elevations updated	28,x02,08 JA

Status: PLANNING

Drawn: RJL

Date: 04 Mar 2008

Scale @ A1: 1:150

Review:

Client: Caspian Construction

Project: Residential
55 Palatine Road

Drawing Number: **07014, (0-)16C**
CAD File

Drawing Title: South and East Elevations

URBANE
architects
designers
project
managers

57 Princess Street
Manchester
M2 4EQ

T : +44(0)161 236 0688
F : +44(0)161 236 0690
E : info @urbaneforms.com
www.urbaneforms.com