
PLEASE NOTE:

Dimensions must not be scaled from this drawing.
If in doubt, please ask.

Copyright to remain the property of The Architectural Design Workshop in accordance with the Copyright, Designs and Patents Act 1988.

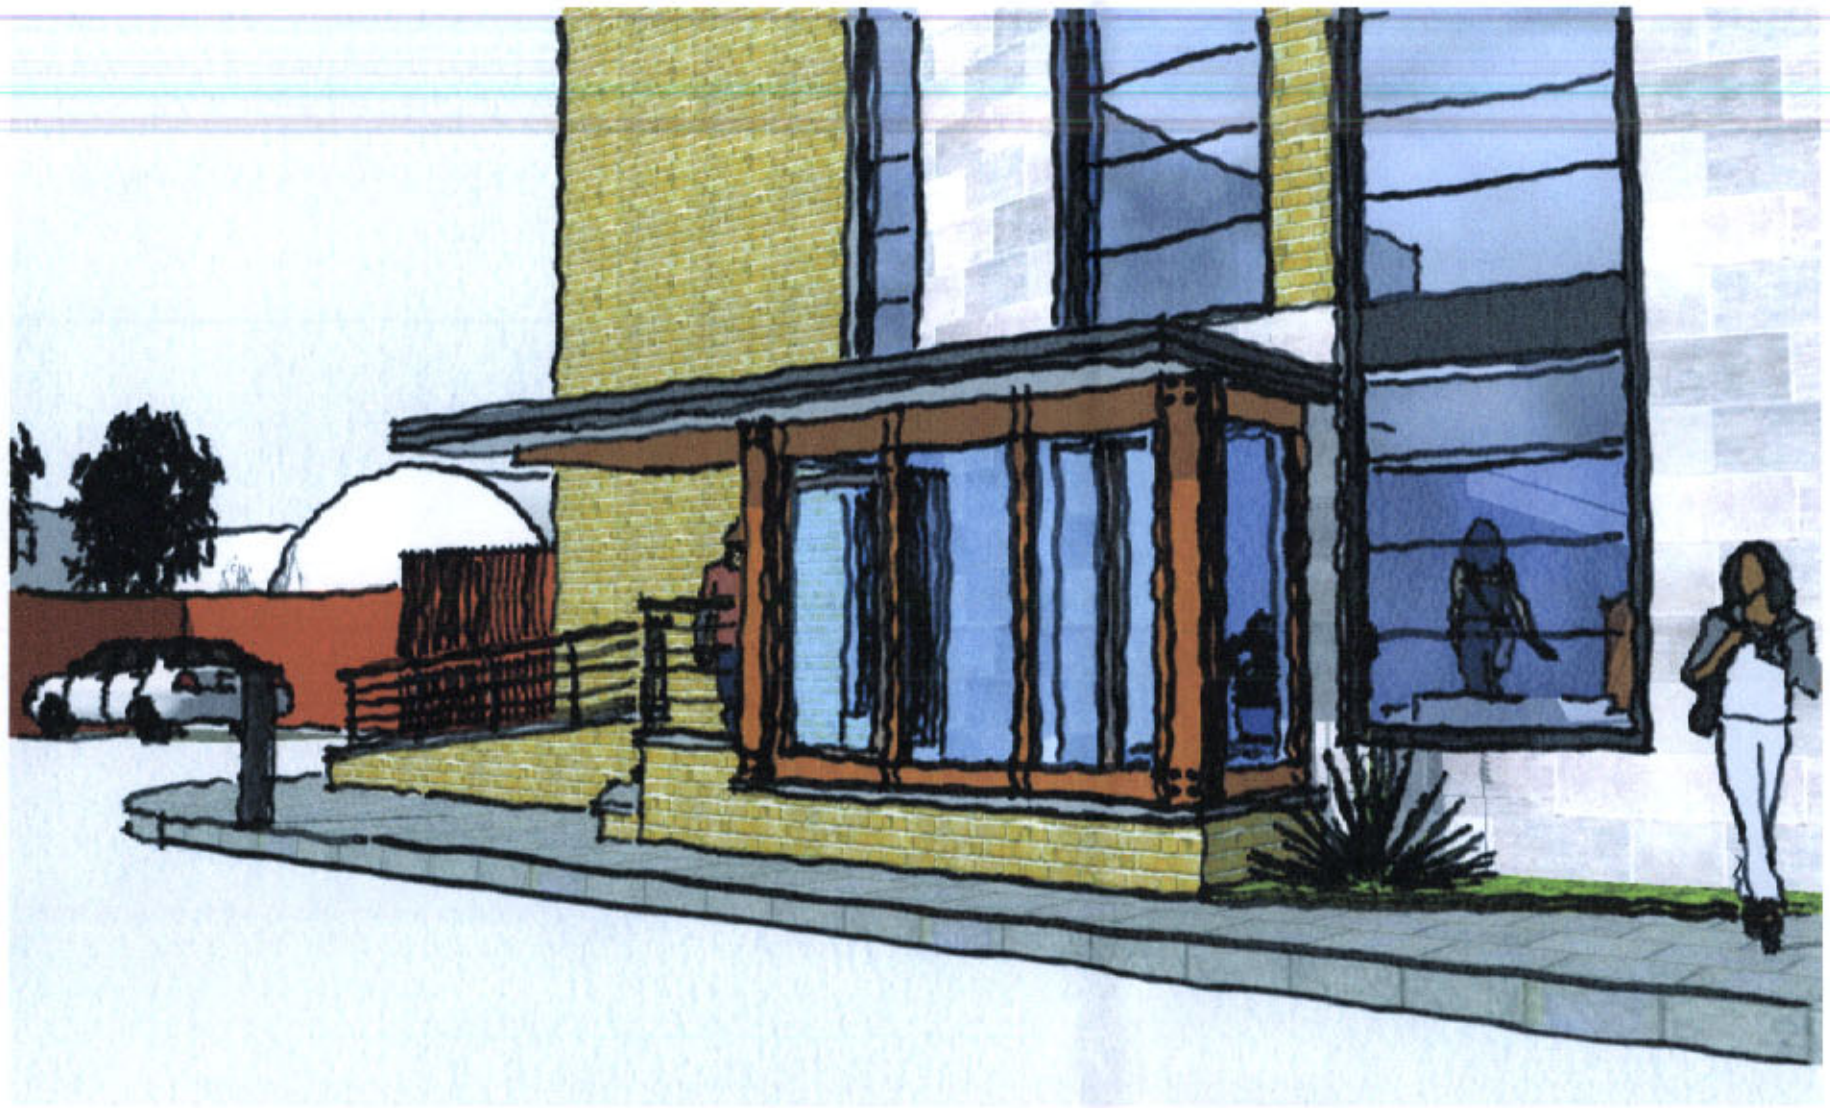

PLANNING

P1	Planning	12/03/08	MS	MS
Issue	description	date	drawn	checked

Client: Great Places Housing Group

Job: New entrance to Southern Gate

Title: **Proposed timber entrance lobby**
View approaching from Princess Road

Scale: 1:20 @ A3

Job Number	Drawing Number	Issue
80646	13	P1


TADW
ARCHITECTS

6 St. Petersgate
Stockport
Cheshire
SK1 1HD
Tel: 0161 477 6158
Fax: 0161 480 8342
Email: mail@tadw.co.uk
www.tadw.co.uk

PLEASE NOTE:

Dimensions must not be scaled from this drawing.
If in doubt, please ask.

Copyright to remain the property of The Architectural Design Workshop in accordance with the Copyright, Designs and Patents Act 1988.

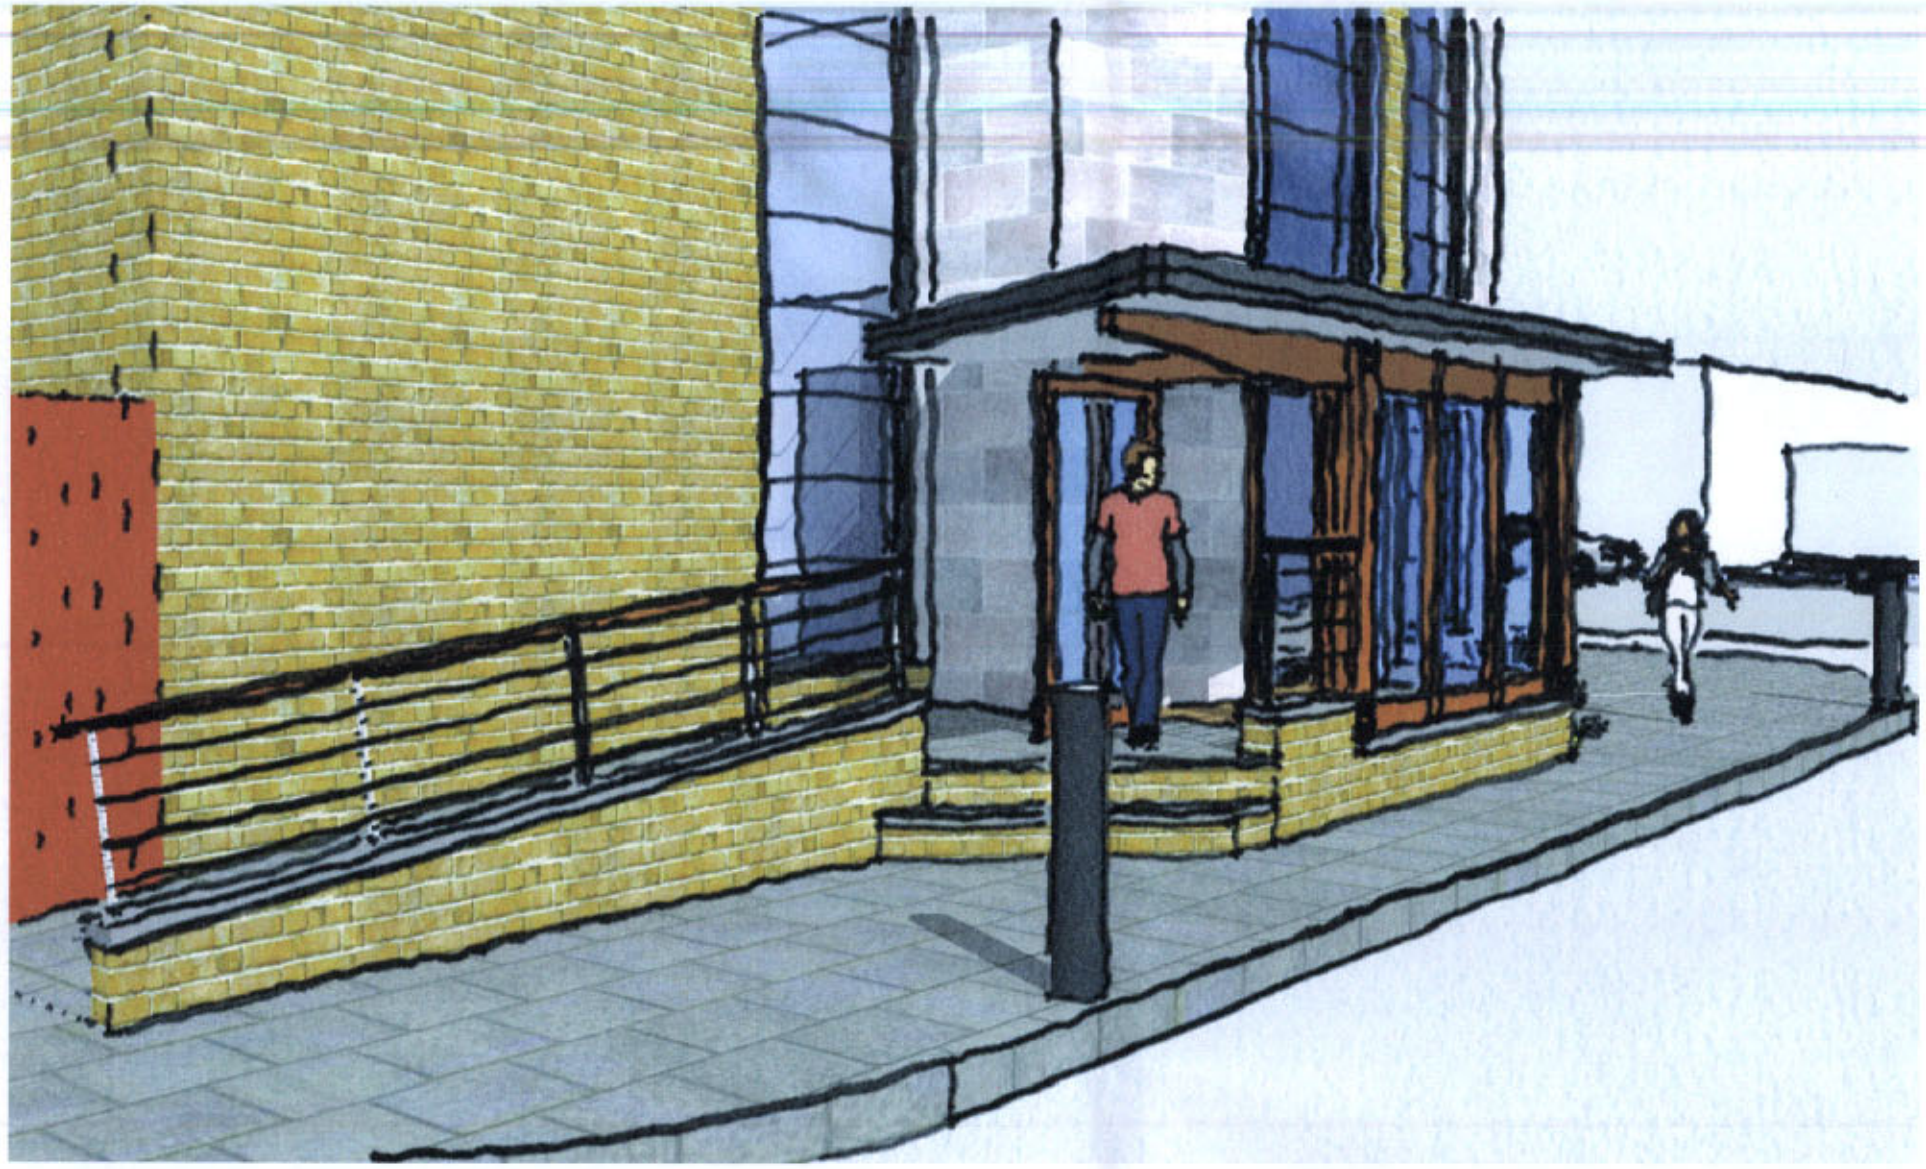

PLANNING
CKD
26 MAR 2008

issue	description	date	drawn	checked
P1	Planning	12/03/08	MS	MS

Client: Great Places Housing Group

Job: New entrance to Southern Gate

Title: **Proposed timber entrance lobby**
View approaching from car park

Scale: 1:20 @ A3

Job Number	Drawing Number	issue
60846	14	P1


TADW
ARCHITECTS

6 St. Petersgate
Stockport
Cheshire
SK1 1HD
Tel: 0161 477 6158
Fax: 0161 480 8942
Email: mail@tadw.co.uk
www.tadw.co.uk

PLEASE NOTE:

Dimensions must not be scaled from this drawing.
If in doubt, please ask.

Copyright to remain the property of The Architectural Design Workshop in accordance with the Copyright, Designs and Patents Act 1988.

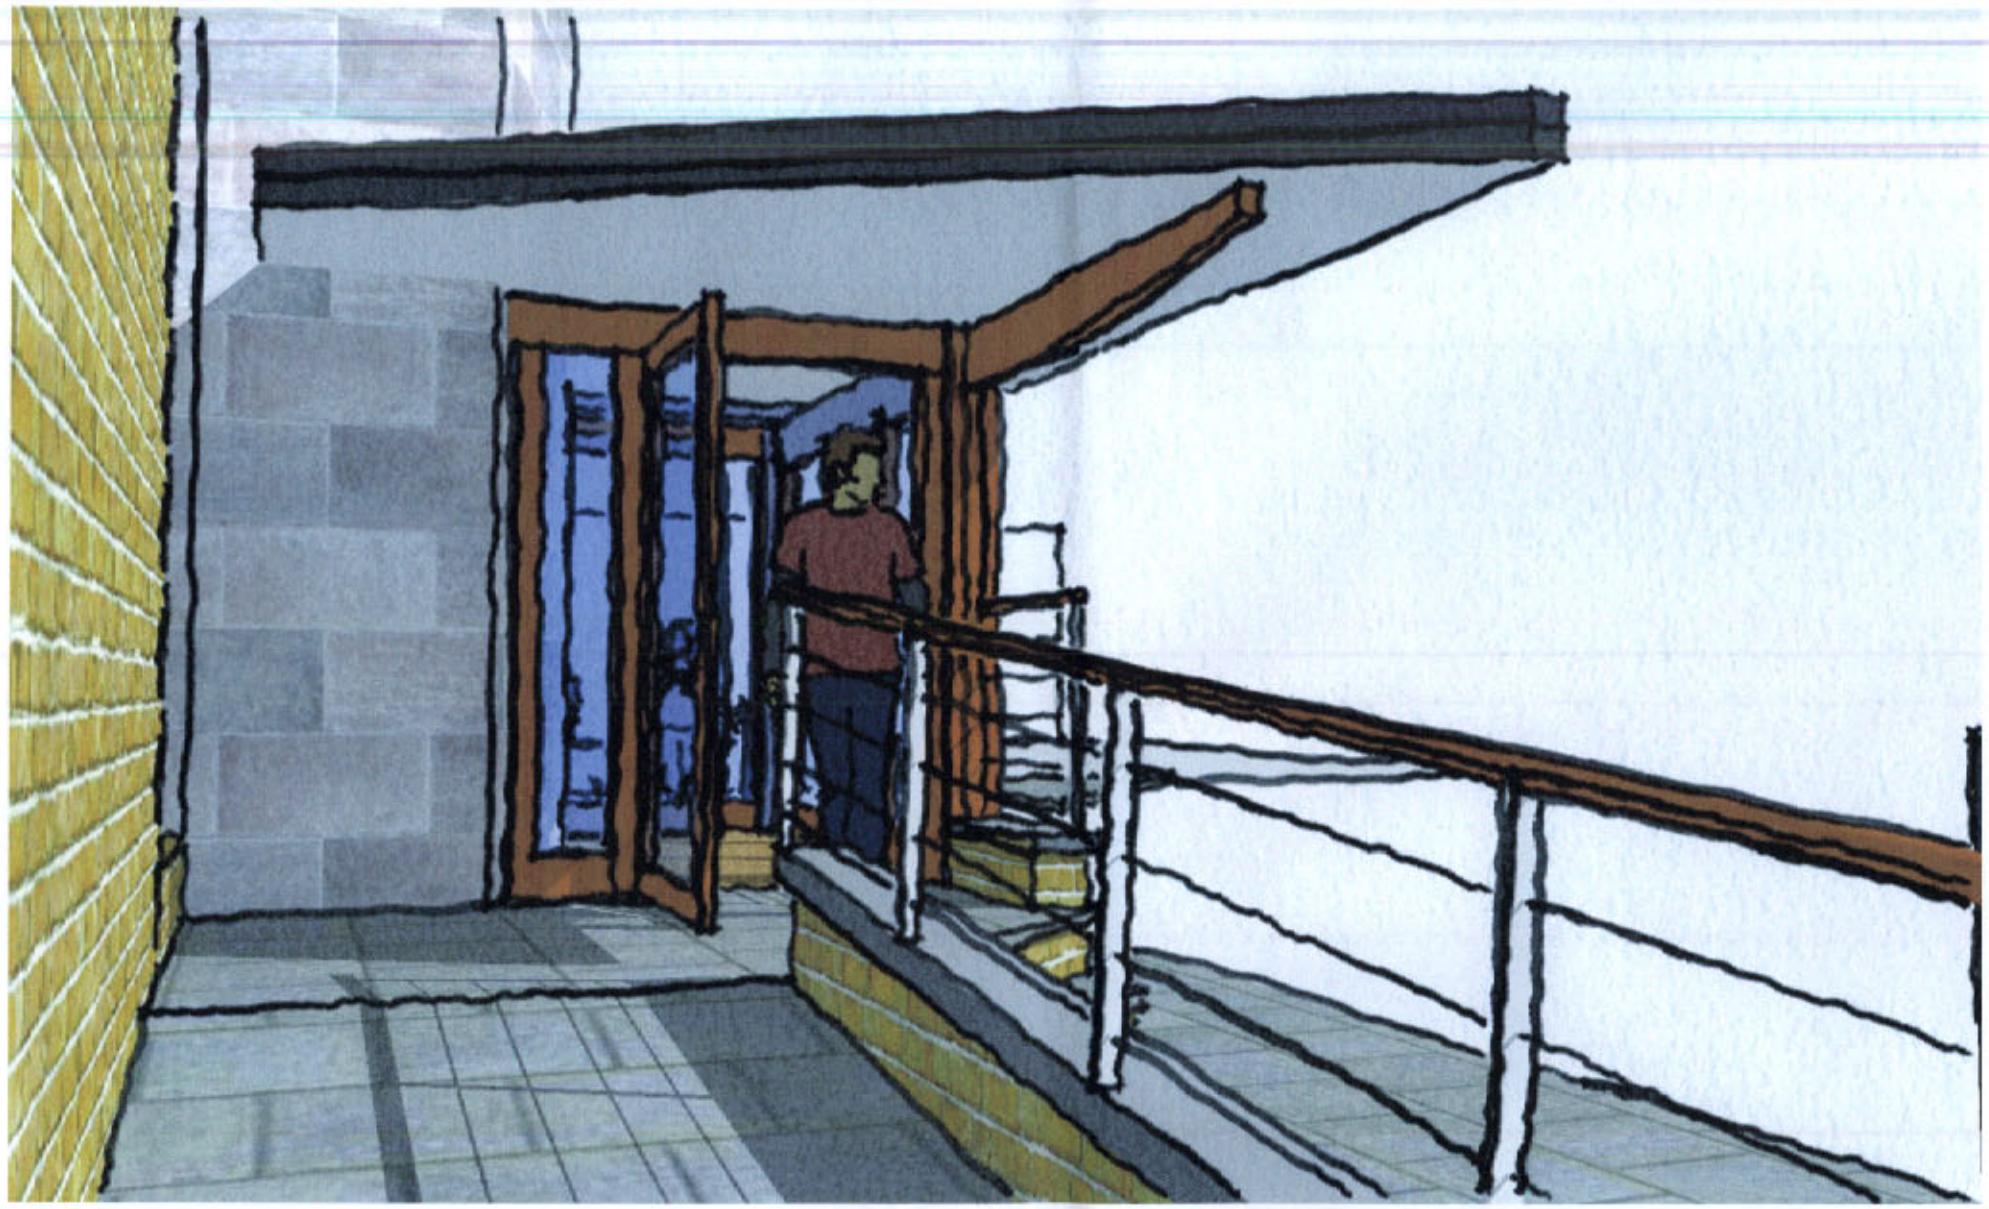

RECEIVED
26 MAR 2008
PLANNING

P1	Planning	12/03/08	MS	MS
issue	description	date	drawn	checked

Client: Great Places Housing Group

Job: New entrance to Southern Gate

Title: **Proposed timber entrance lobby**
View approaching from disabled car park

Scale: 1:20 @ A3

Job Number	Drawing Number	Issue
60846	15	P1

TADW
ARCHITECTS
6 St. Petersgate
Stockport
Cheshire
SK1 1HD
Tel: 0161 477 6158
Fax: 0161 480 8382
Email: mail@tadw.co.uk
www.tadw.co.uk