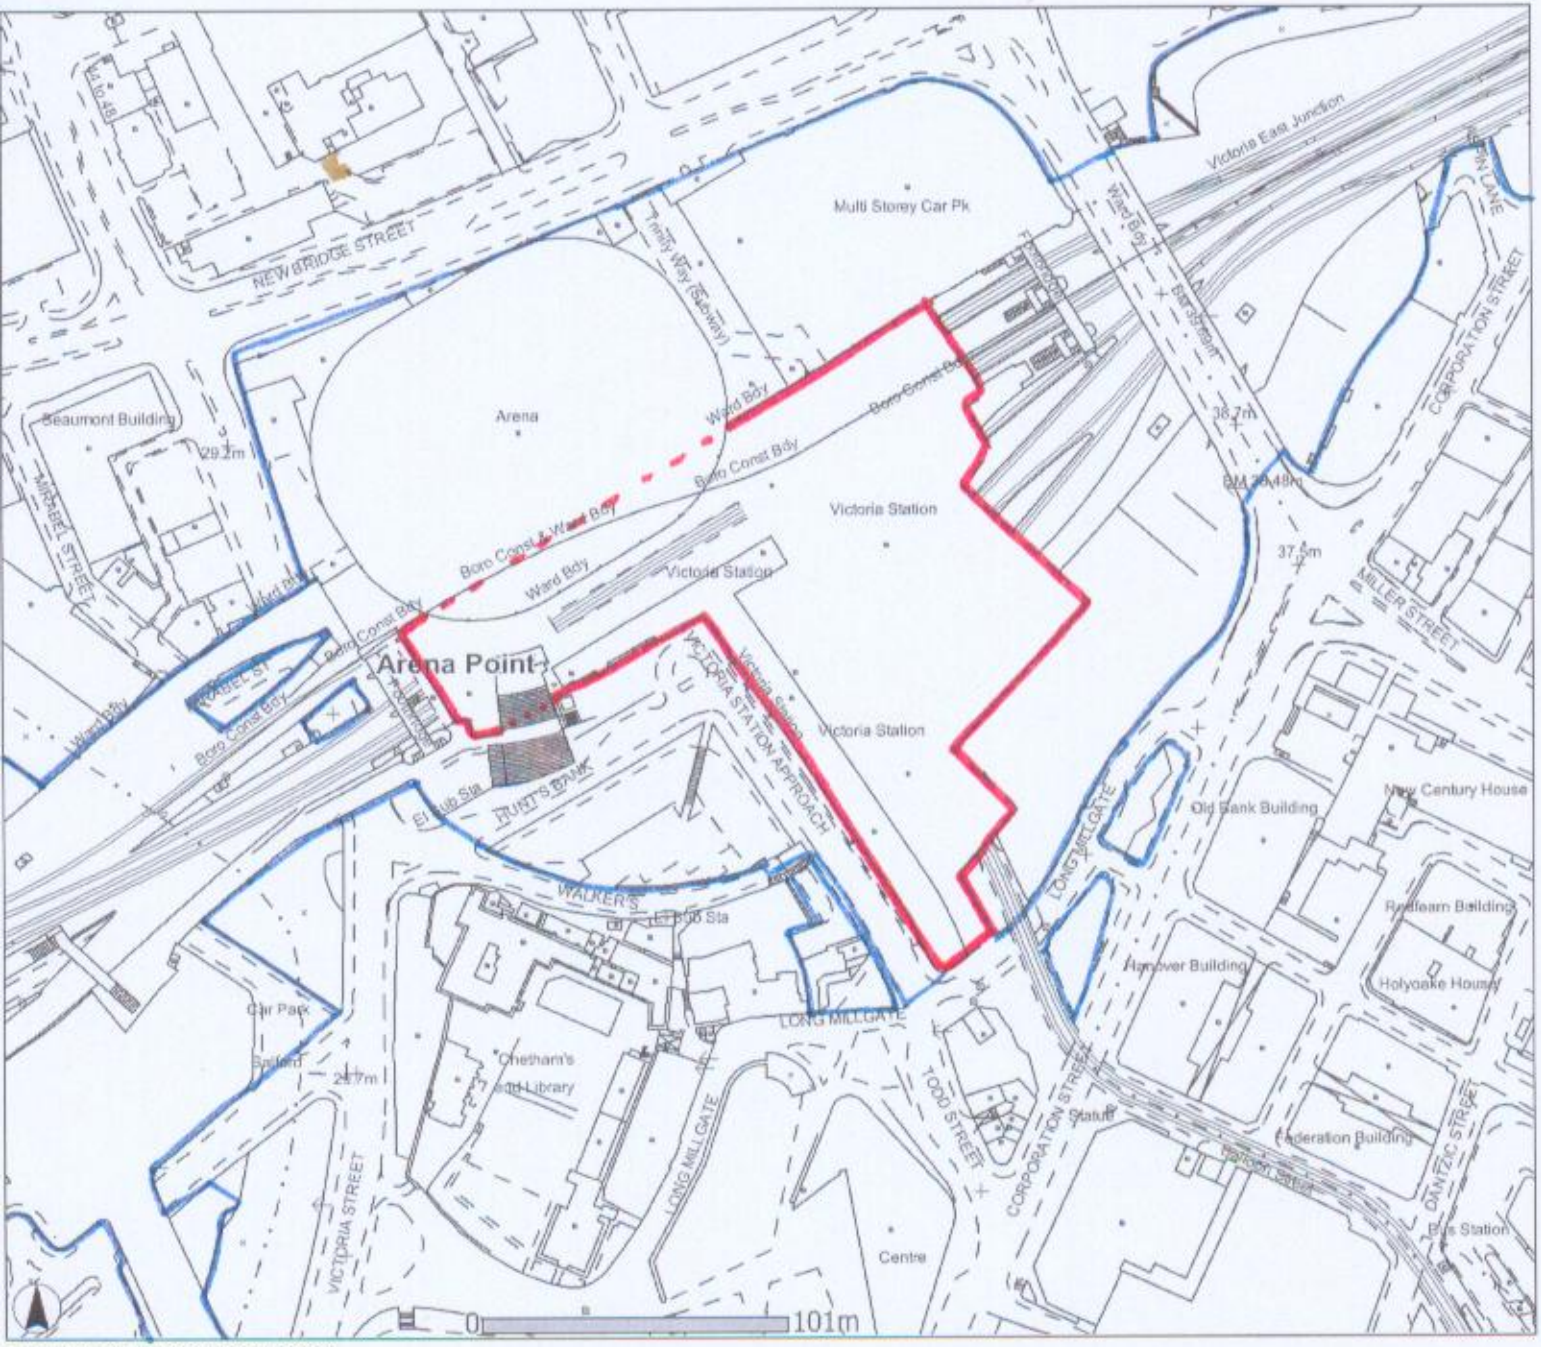

Centre of Map Window (E,N): 383987 , 398997

Reproduced from the Ordnance Survey Map with permission of the controller of Her Majesty's Stationery Office. Crown Copyright. Licence No: 0100040692

28 MAR 2008

MANCHESTER VICTORIA STATION
Location Plan

Plot Scale	1:2500
Plot Date	13/3/2008

Network Rail

Output Created from the GI Portal – A4 Landscape