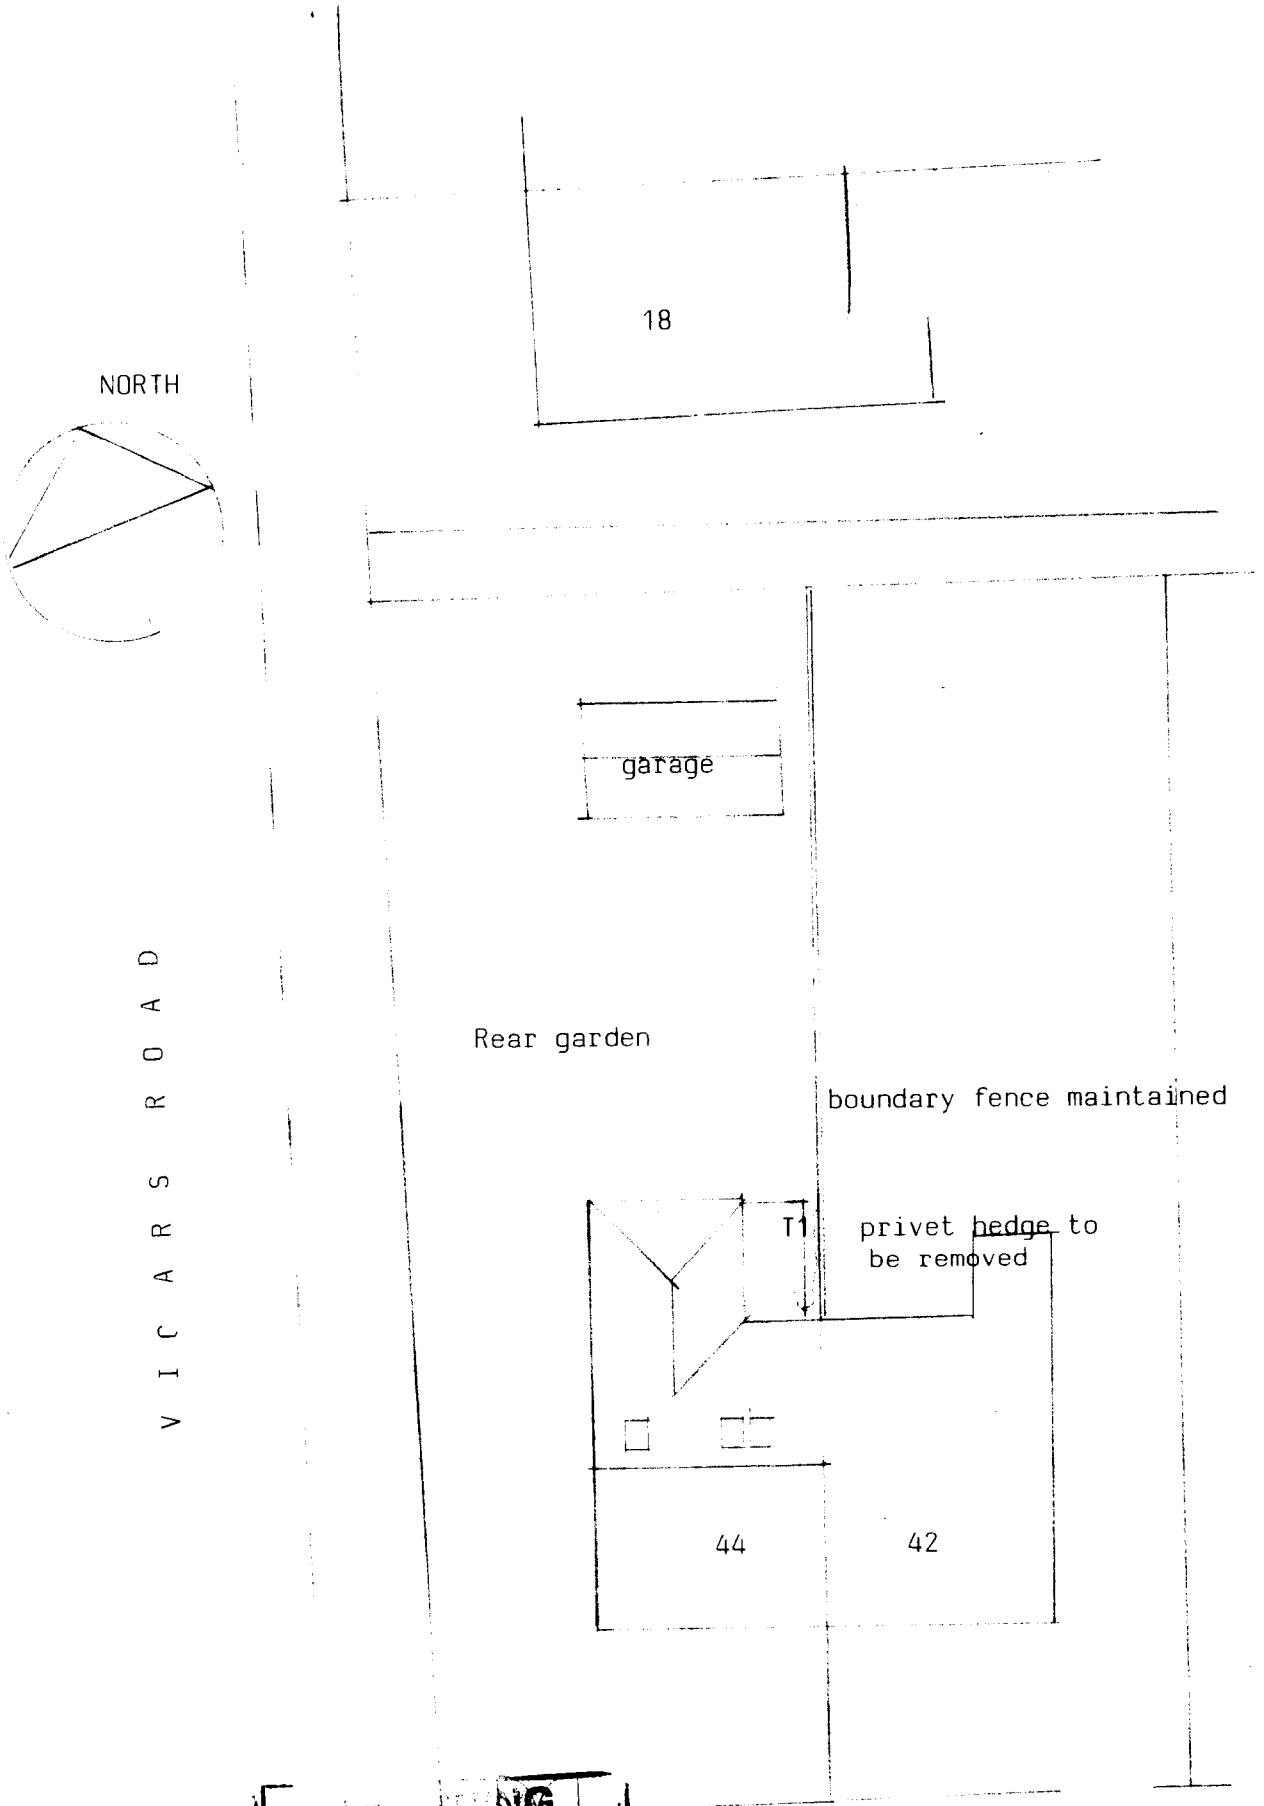


0 2 4 6 8

metres

SITE PLAN Scale 1:200

44 ALBEMARLE ROAD
CHORLTON

Drawing 3

RECD 25 JUN 2008