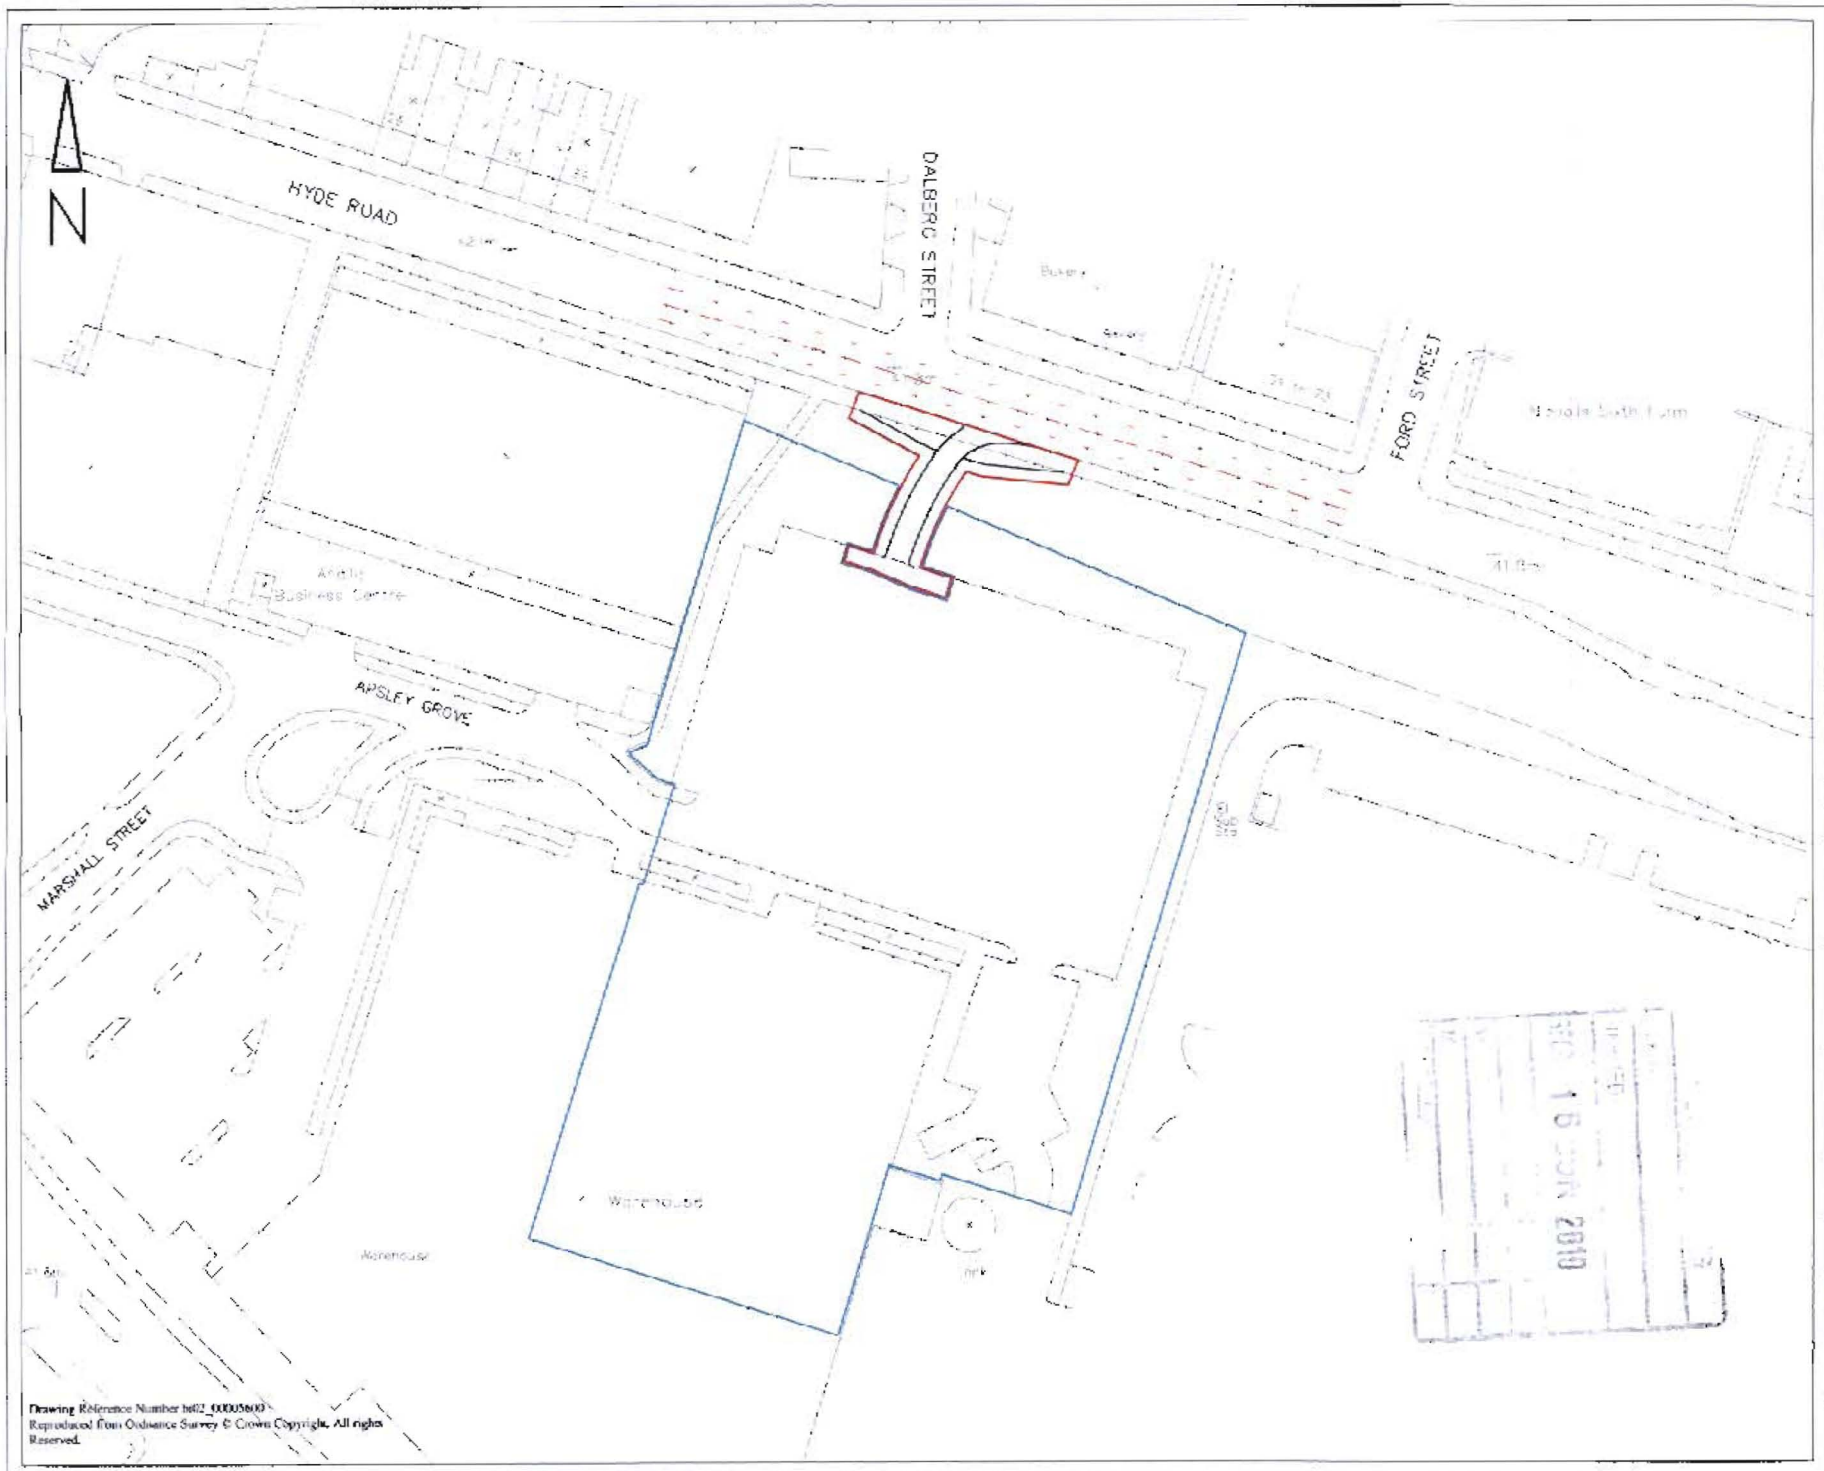

Key:-

- Planning Application Boundary
- Land In Ownership of The Applicant

Issue	Description	Chkd	Date
D			
C			
B			
A			
8	First Issue		10.06.10.

Client:

SELCO MANCHESTER

Project:

PROPOSED ACCESS FROM HYDE ROAD

Title:

SITE LOCATION PLAN

Scale:	Date:
1:1250	10.06.10.
Designed: MFB	Drawn: 10.06.10.

TPI Transportation Planning (International) Ltd.
Graphical House, 2 Wharf Street,
The Calls, Leeds LS2 7EQ
Tel: +44 113 242 9990
Fax: +44 113 242 9820
Email: leeds@tpi-world.com

Project Code:	Drawing No.
22334	22333_2

16 JUN 2010