NORTH

SITE PLAN 1:500

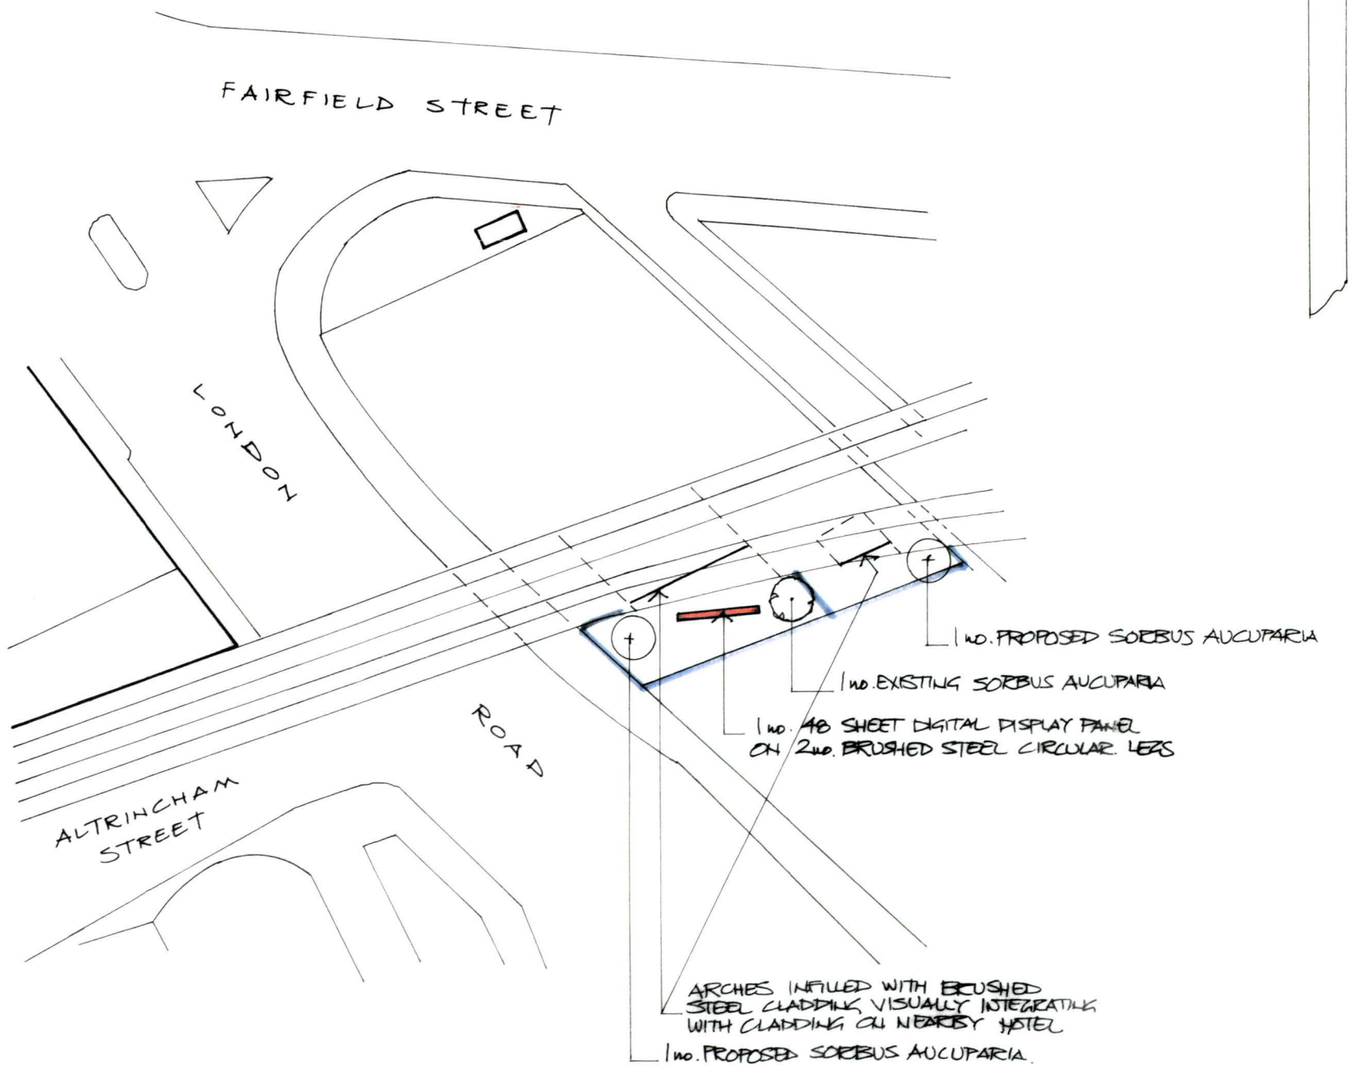

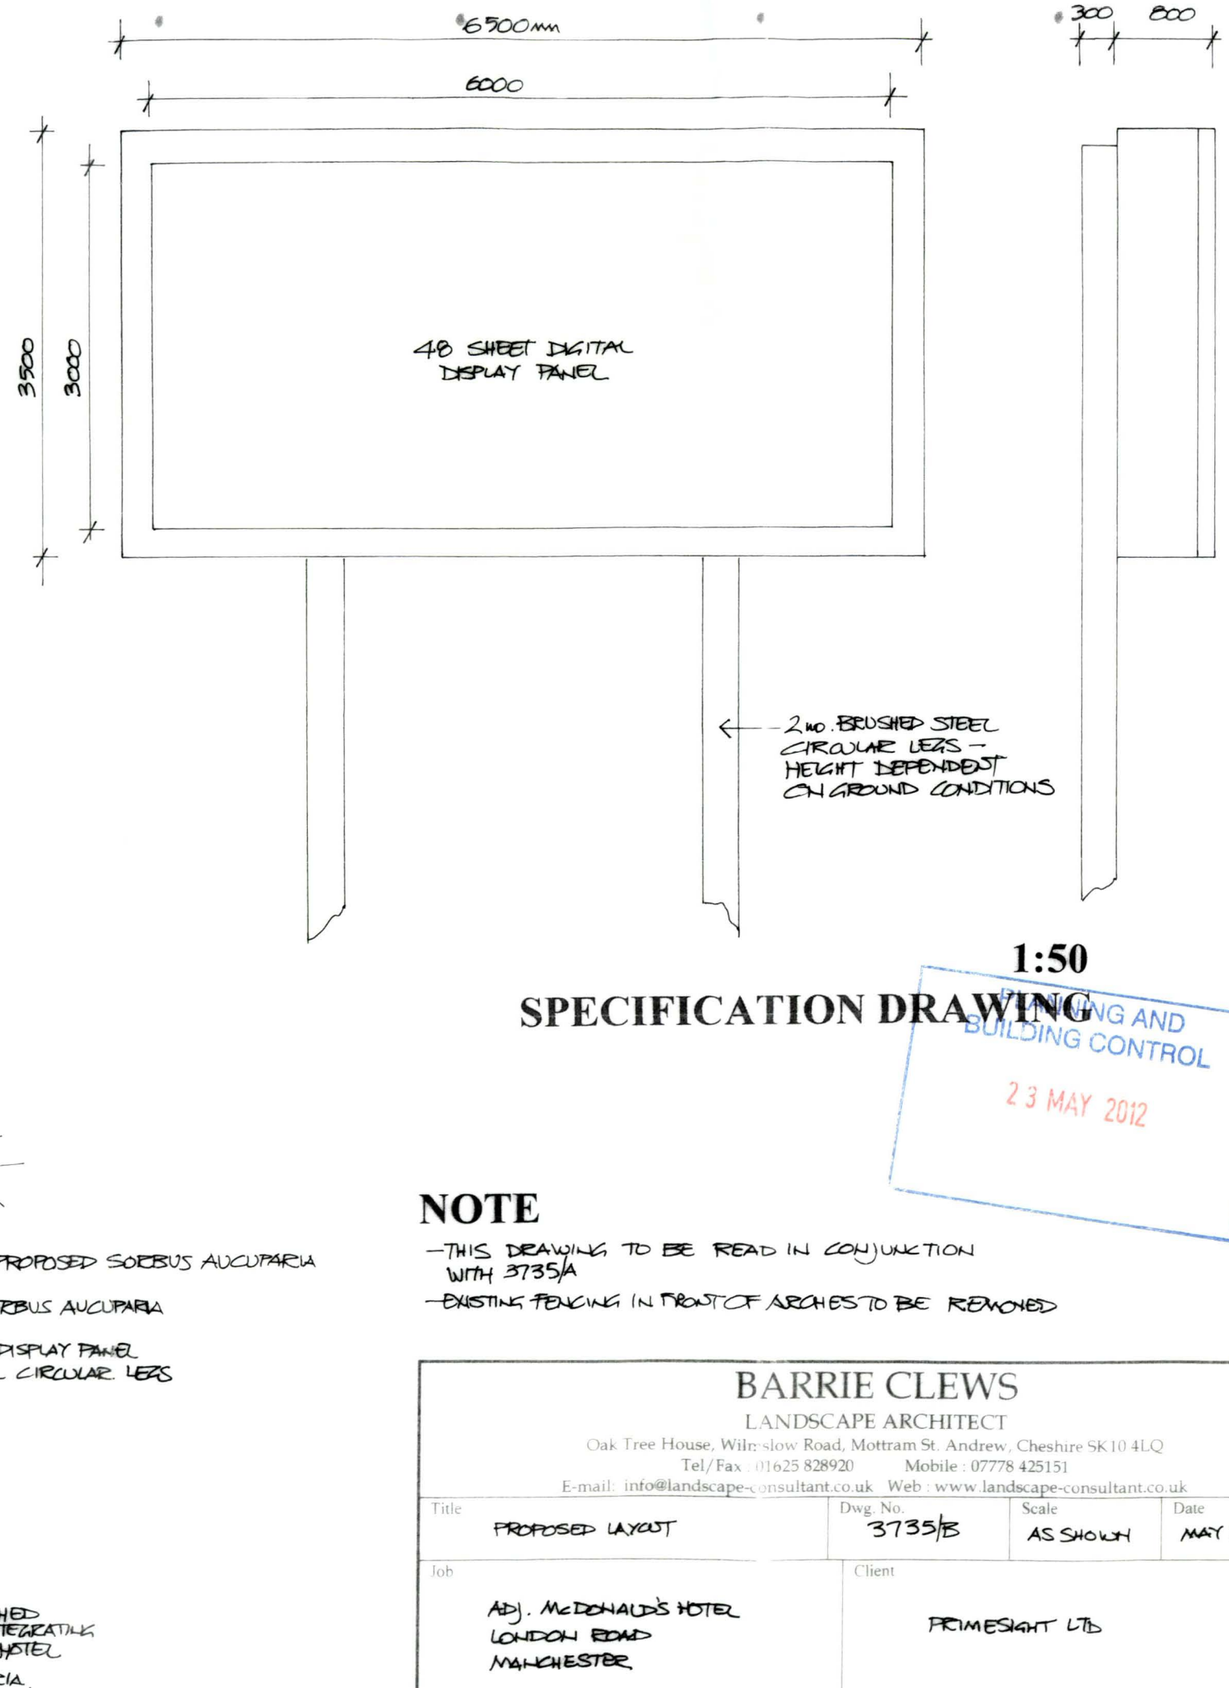

1:50

SPECIFICATION DRAWING

PLANNING AND BUILDING CONTROL
23 MAY 2012

NOTE

- THIS DRAWING TO BE READ IN CONJUNCTION WITH 3735/A
- EXISTING FENCING IN FRONT OF ARCHES TO BE REMOVED

BARRIE CLEWS
LANDSCAPE ARCHITECT
Oak Tree House, Wilmslow Road, Mottram St. Andrew, Cheshire SK10 4LQ
Tel/Fax : 01625 828920 Mobile : 07778 425151
E-mail: info@landscape-consultant.co.uk Web : www.landscape-consultant.co.uk

Title	Dwg. No.	Scale	Date
PROPOSED LAYOUT	3735/B	AS SHOWN	MAY 2012

Job	Client
ADJ. McDONALD'S HOTEL LONDON ROAD MANCHESTER	PRIMESIGHT LTD