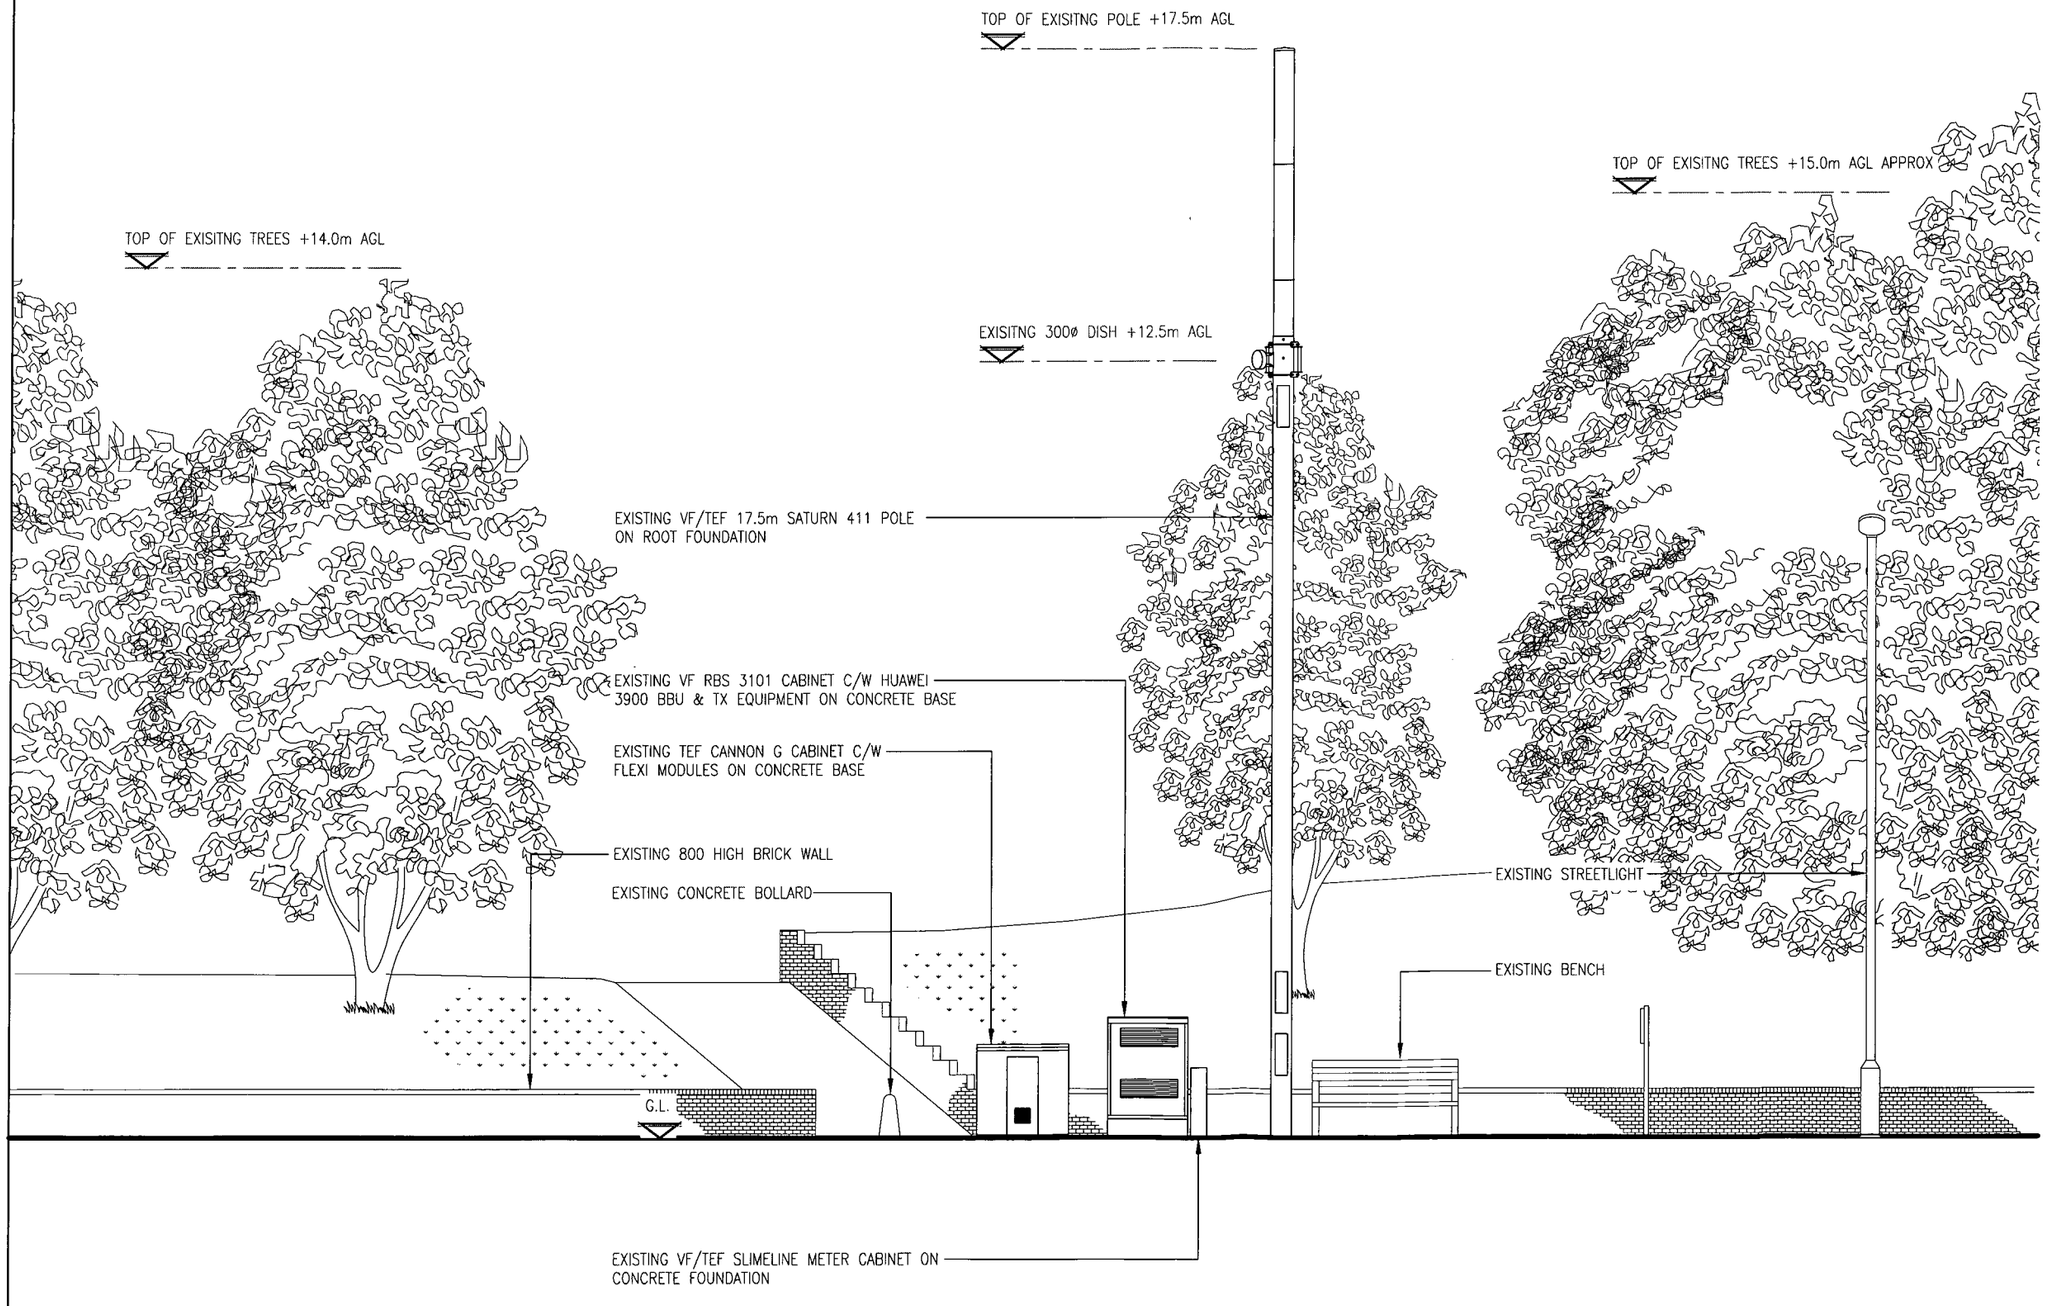

EXISTING SOUTH EAST ELEVATION

(1:100)

The drawings comply with TEF & Vodafone Standard ICNIRP guidelines.
Designed in accordance with Cornerstone document: CORN/09/006

Notes:
1 ALL DIMENSIONS ARE IN MM UNLESS NOTED OTHERWISE

N.G.R. E: 384661 N: 404183

PLANNING AND BUILDING CONTROL
05 MAR 2013

REV	MODIFICATION	BY	CH	DATE
A	Issued for Approval	SPD	SH	12.02.13

mono
MONO CONSULTANTS LIMITED
No. 58 Cygnet Court
Timothy's Bridge Road
Stratford-upon-Avon
Warwickshire
CV37 9NW
t. 44 (0)1789 206500
f. 44 (0)1789 206529
www.monoconsultants.com

CTIL

Cell Name	Opt
VICTORIA AVENUE	A

Cell ID No

CTIL	Host	Sharer
(CTIL) 126062	(VF) 13152	(TEF) N/A

Site Address / Contact Details

VICTORIA AVENUE
BLACKLEY
MANCHESTER
M9 8WG

Drawing Title: EXISTING SITE ELEVATION

Purpose of issue: PLANNING

Drawing Number: 301

Scale:	Drawn:	Date:	Issue:
As Shown	SPD	12.02.13	A

Checked:	Date:	Approved:	Date:
SH	12.02.13	AB	12.02.13