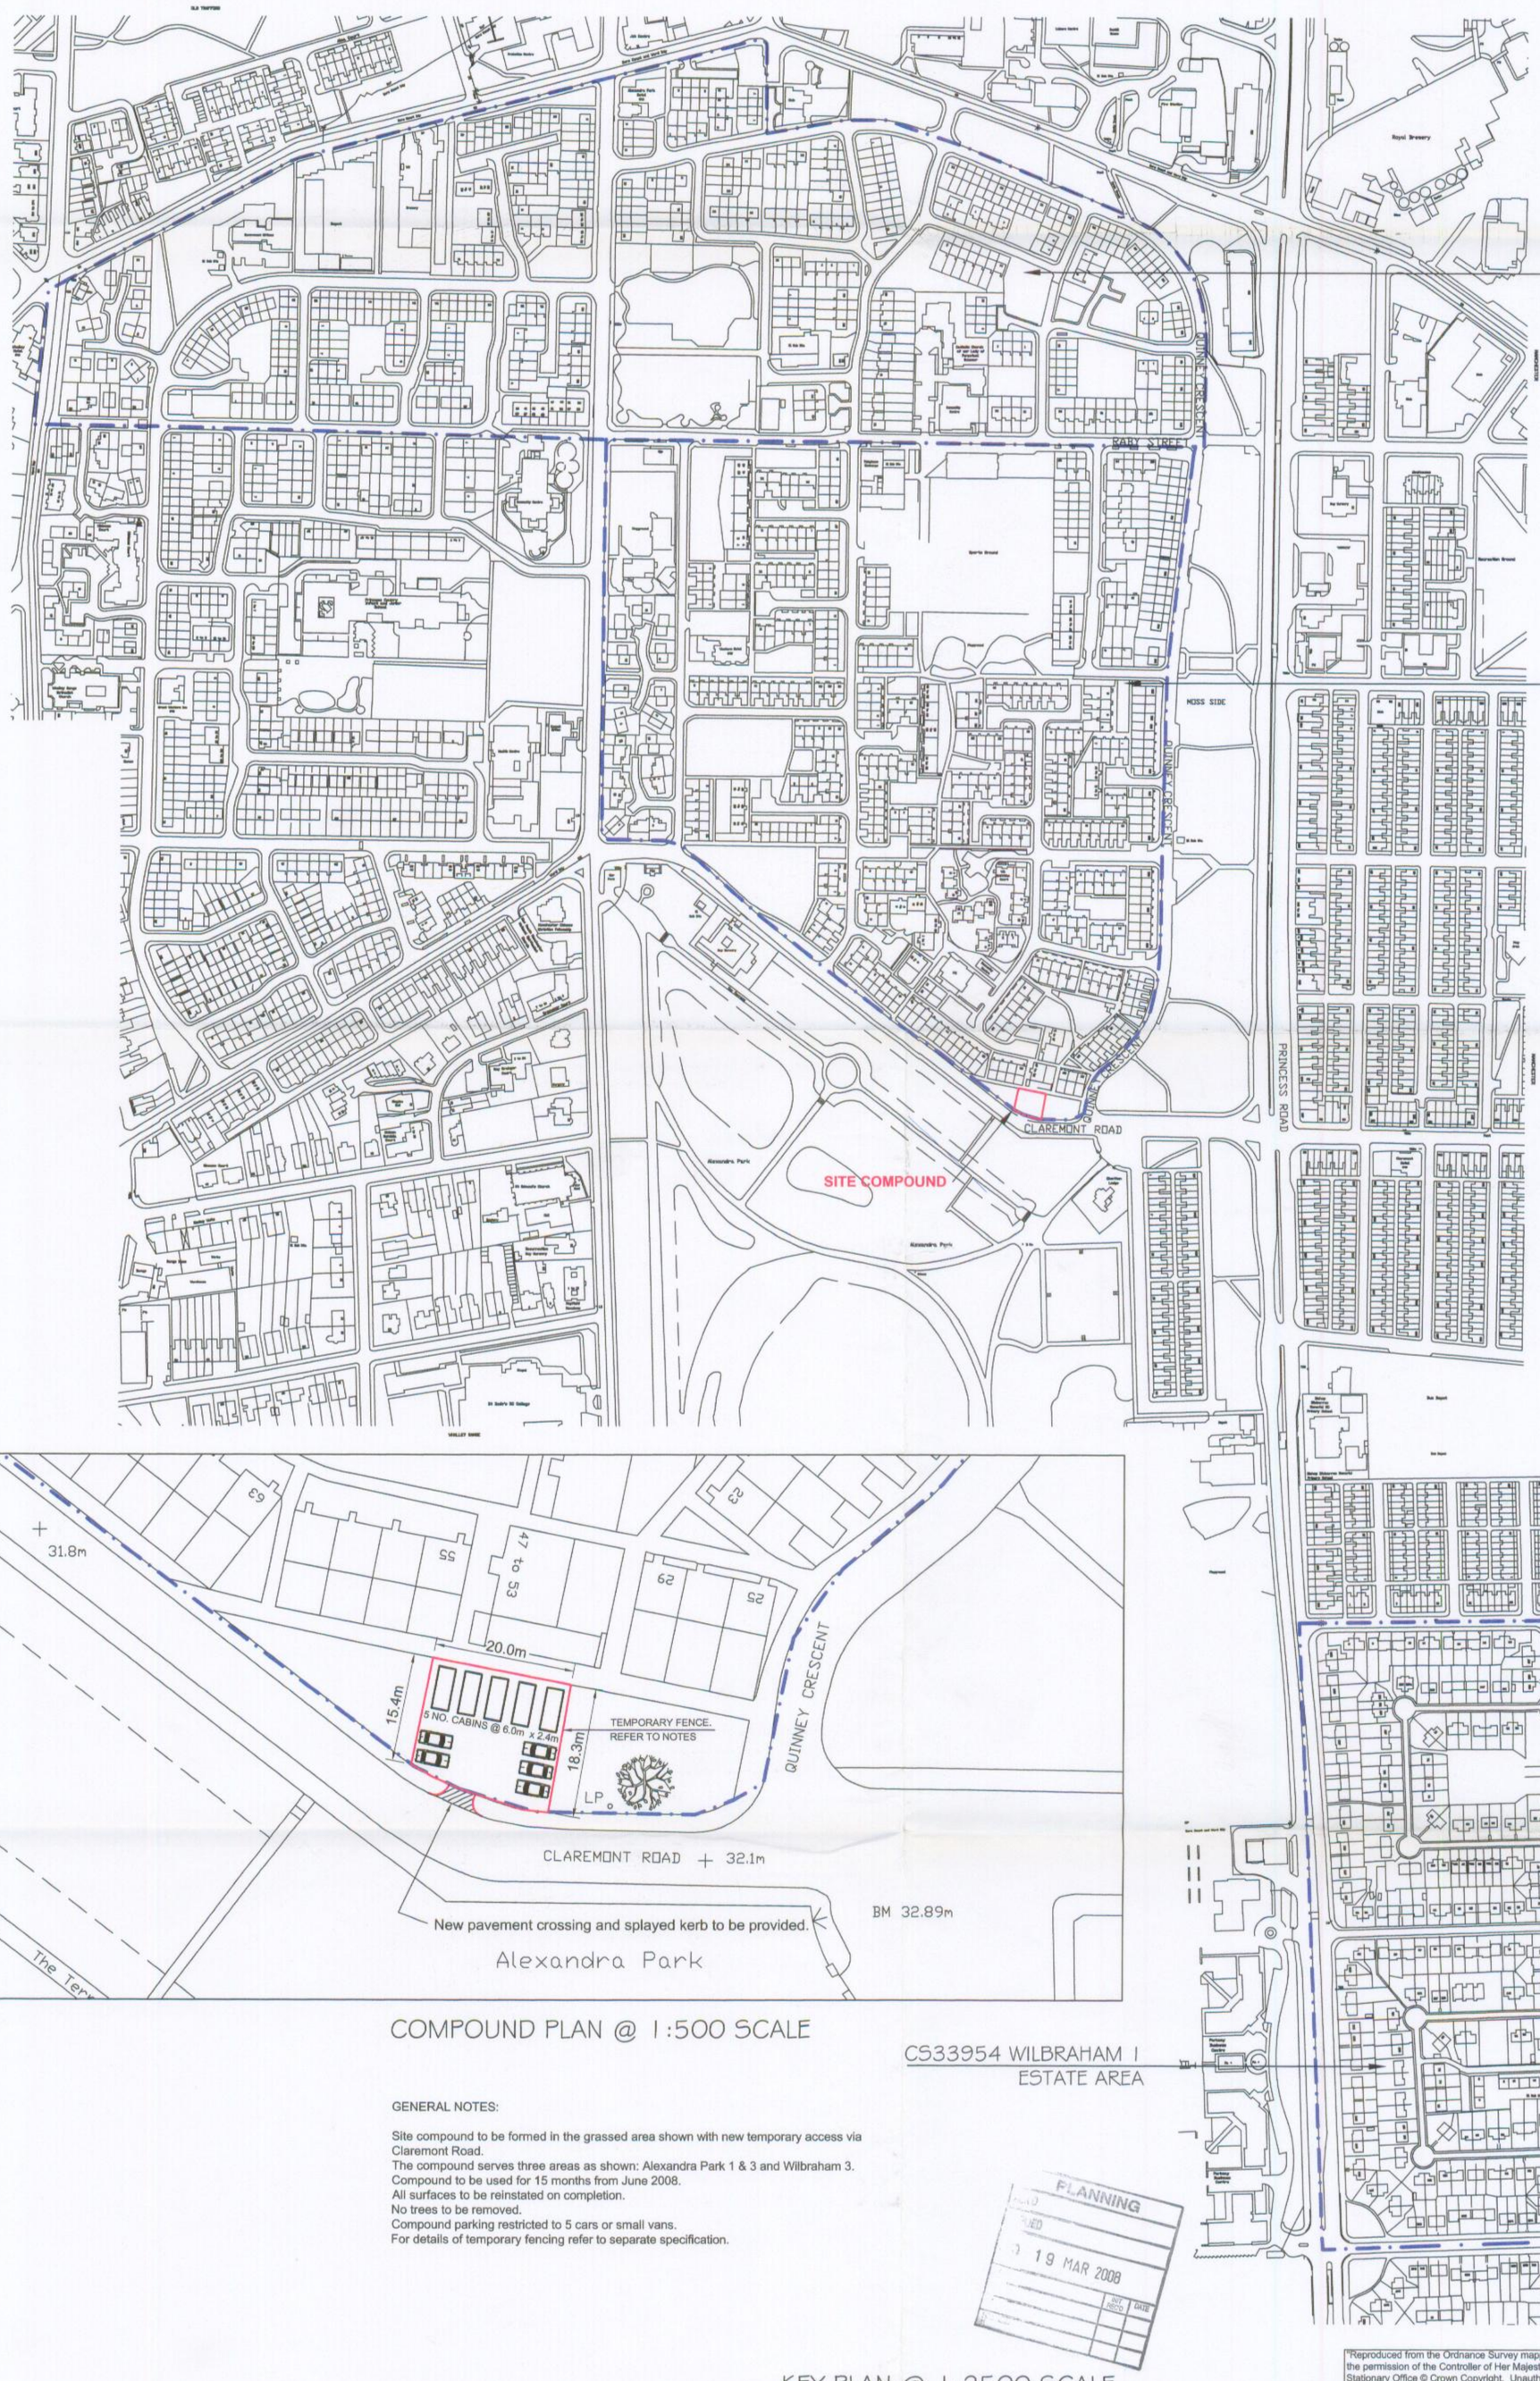


COMPOUND PLAN @ 1:500 SCALE

GENERAL NOTES:

Site compound to be formed in the grassed area shown with new temporary access via Claremont Road.
The compound serves three areas as shown: Alexandra Park 1 & 3 and Wilbraham 3.
Compound to be used for 15 months from June 2008.
All surfaces to be reinstated on completion.
No trees to be removed.
Compound parking restricted to 5 cars or small vans.
For details of temporary fencing refer to separate specification.

PLANNING
19 MAR 2008
INIT. RECD DATE

KEY PLAN @ 1:2500 SCALE
SHOWING COMPOUND LOCATION

"Reproduced from the Ordnance Survey mapping with the permission of the Controller of Her Majesty's Stationary Office © Crown Copyright. Unauthorised reproduction infringes Crown Copyright and may lead to prosecution or civil proceedings".
Manchester City Council Licence No. LA076236

REV	DESCRIPTION	DATE	BY

JOB TITLE: CITY SOUTH YEAR 1 WINDOWS PROGRAMME ALEXANDRA PARK 1 & 3 AREA; WILBRAHAM 1 AREA	CHECKED	SCALE: AS SHOWN	COMPUTER FILE	DRAWN: J.E.P.
DRAWING TITLE: BLOCK PLAN AND SITE COMPOUND	REVISION / SIZE: A1	DATE: MAR 2008	JOB NO.: CS/33954	DRAWING NO.: BLOCK/PL01

MANCHESTER
CITY COUNCIL
Housing Technical Services
Group 2
Room 8031
Town Hall
Manchester
M60 2JT