Propose Costa Coffee, 1 - 3 Chorlton Place, Chorlton Cum Hardy, Manchester M21 9AQ

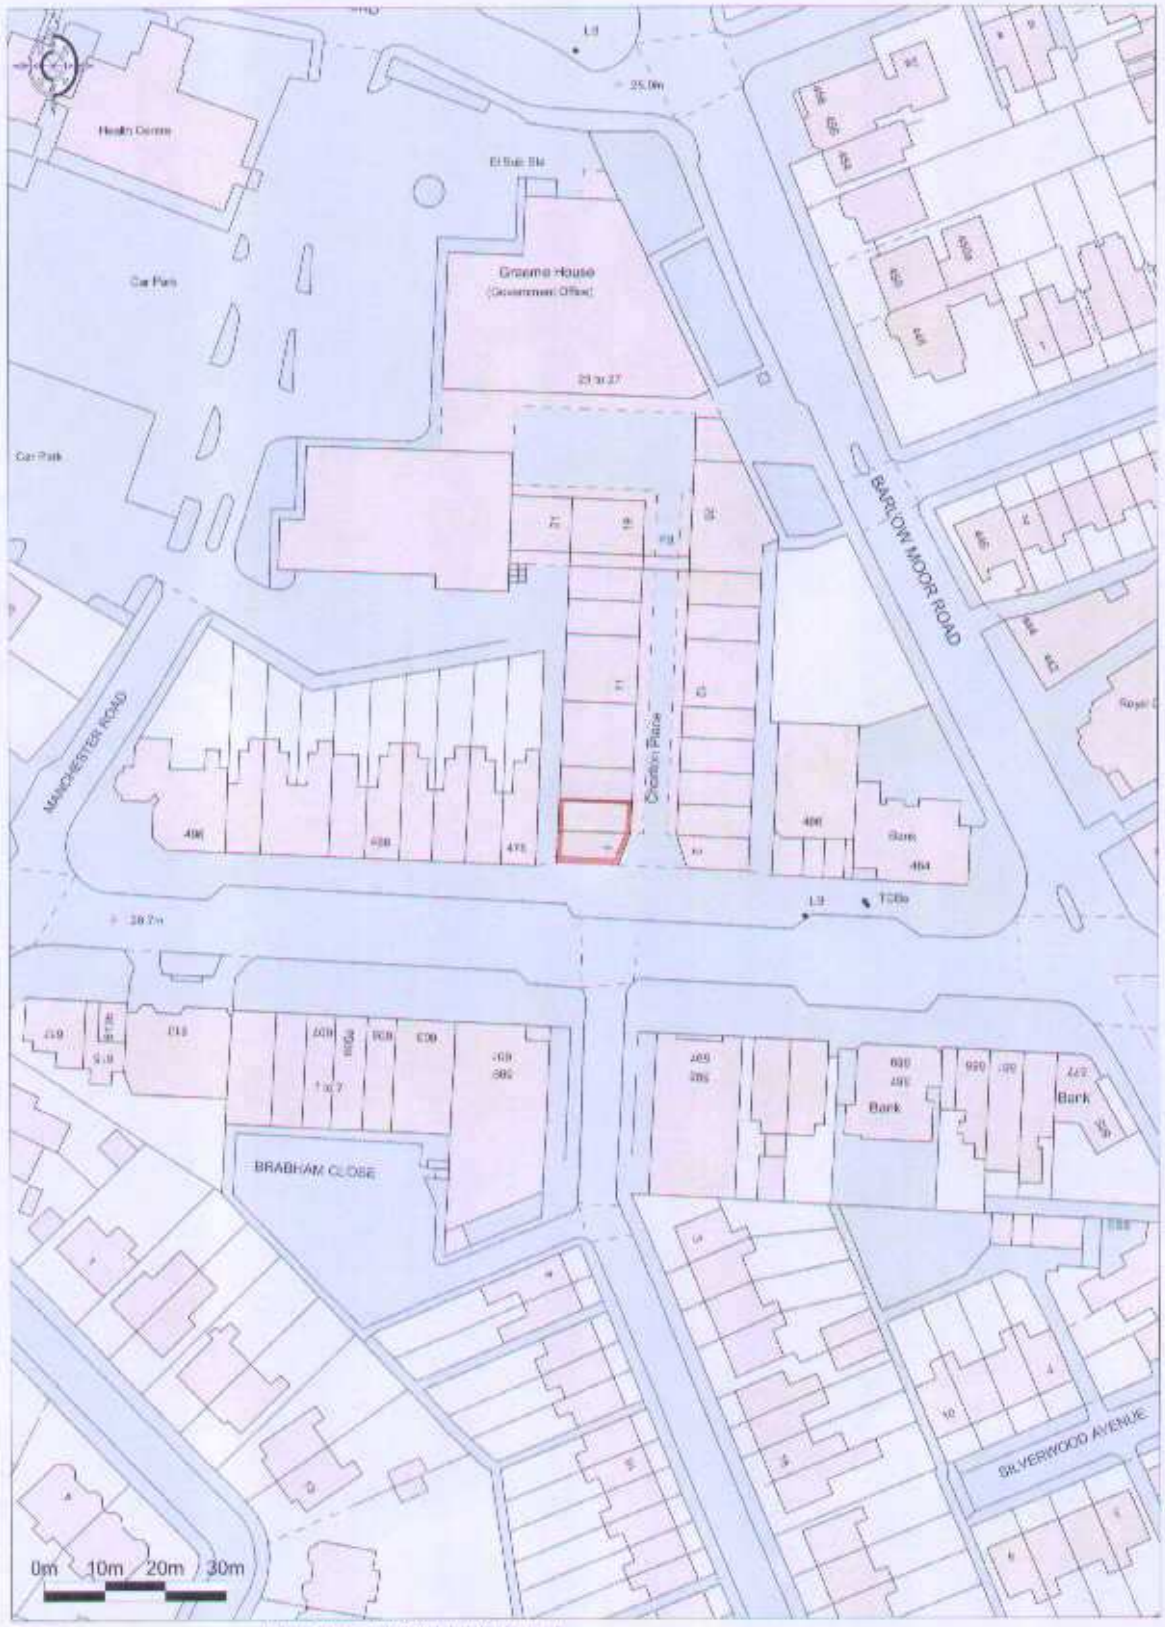

Promap®
Ordnance Survey © Crown Copyright 2015. All rights reserved.
Licence number 100020932. Plotted Scale - 1:1250