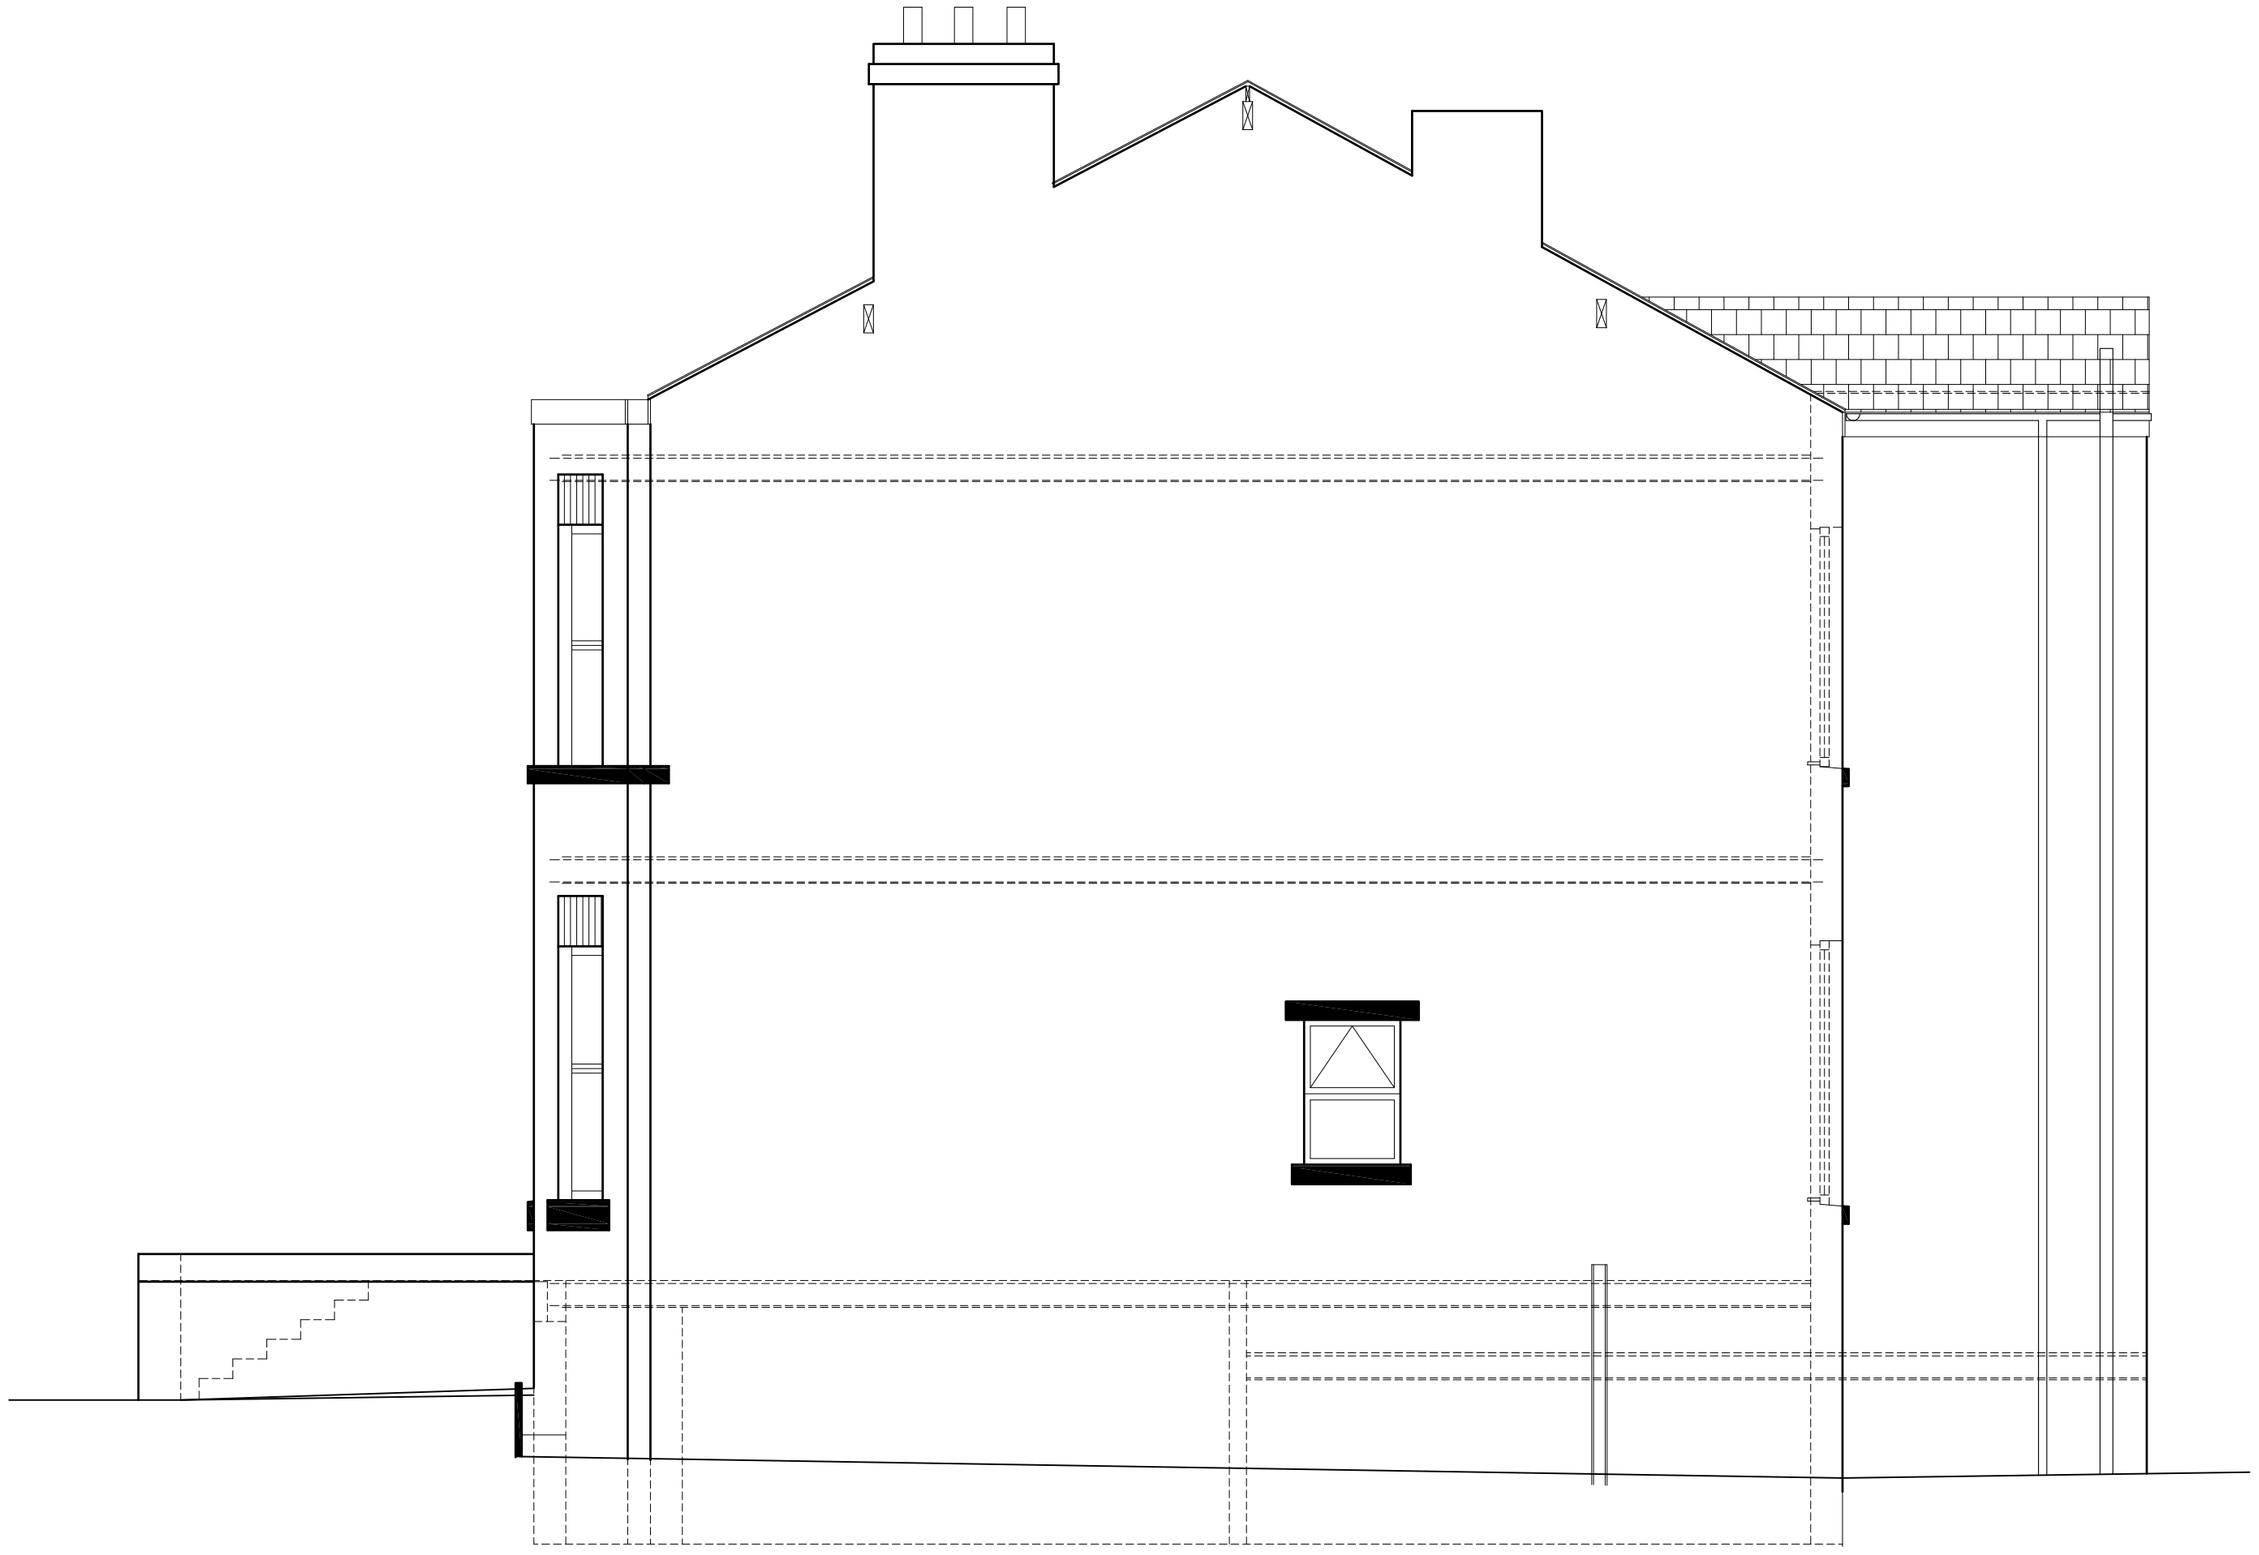

GABLE TO No 53.

Chartered Building Surveyors
Design & Construction Consultants

12 GREEK STREET STOCKPORT CHESHIRE SK3 8AB
Tel: (0161) 476-6662 Fax: (0161) 477-6663 www.iglsurveying.co.uk info@iglsurveying.co.uk

This dwg is copyright and should not be used or reproduced without written consent of IGL Surveying Ltd.
All dimensions to be checked on site by contractor prior to commencement of works.

CLIENT: Mr & Mrs W Pinnock
PROJECT: 53 Parsonage Road, Withington
DRAWING: Existing Gable Elevation to No 53

Dwg No: 2558/E/08 Scale: 1:50
Drawn: RWI Date: Sept 2012
Checked: RWI Rev:

Rev:	Description:	Date:

A2 WHEN PLOTTED