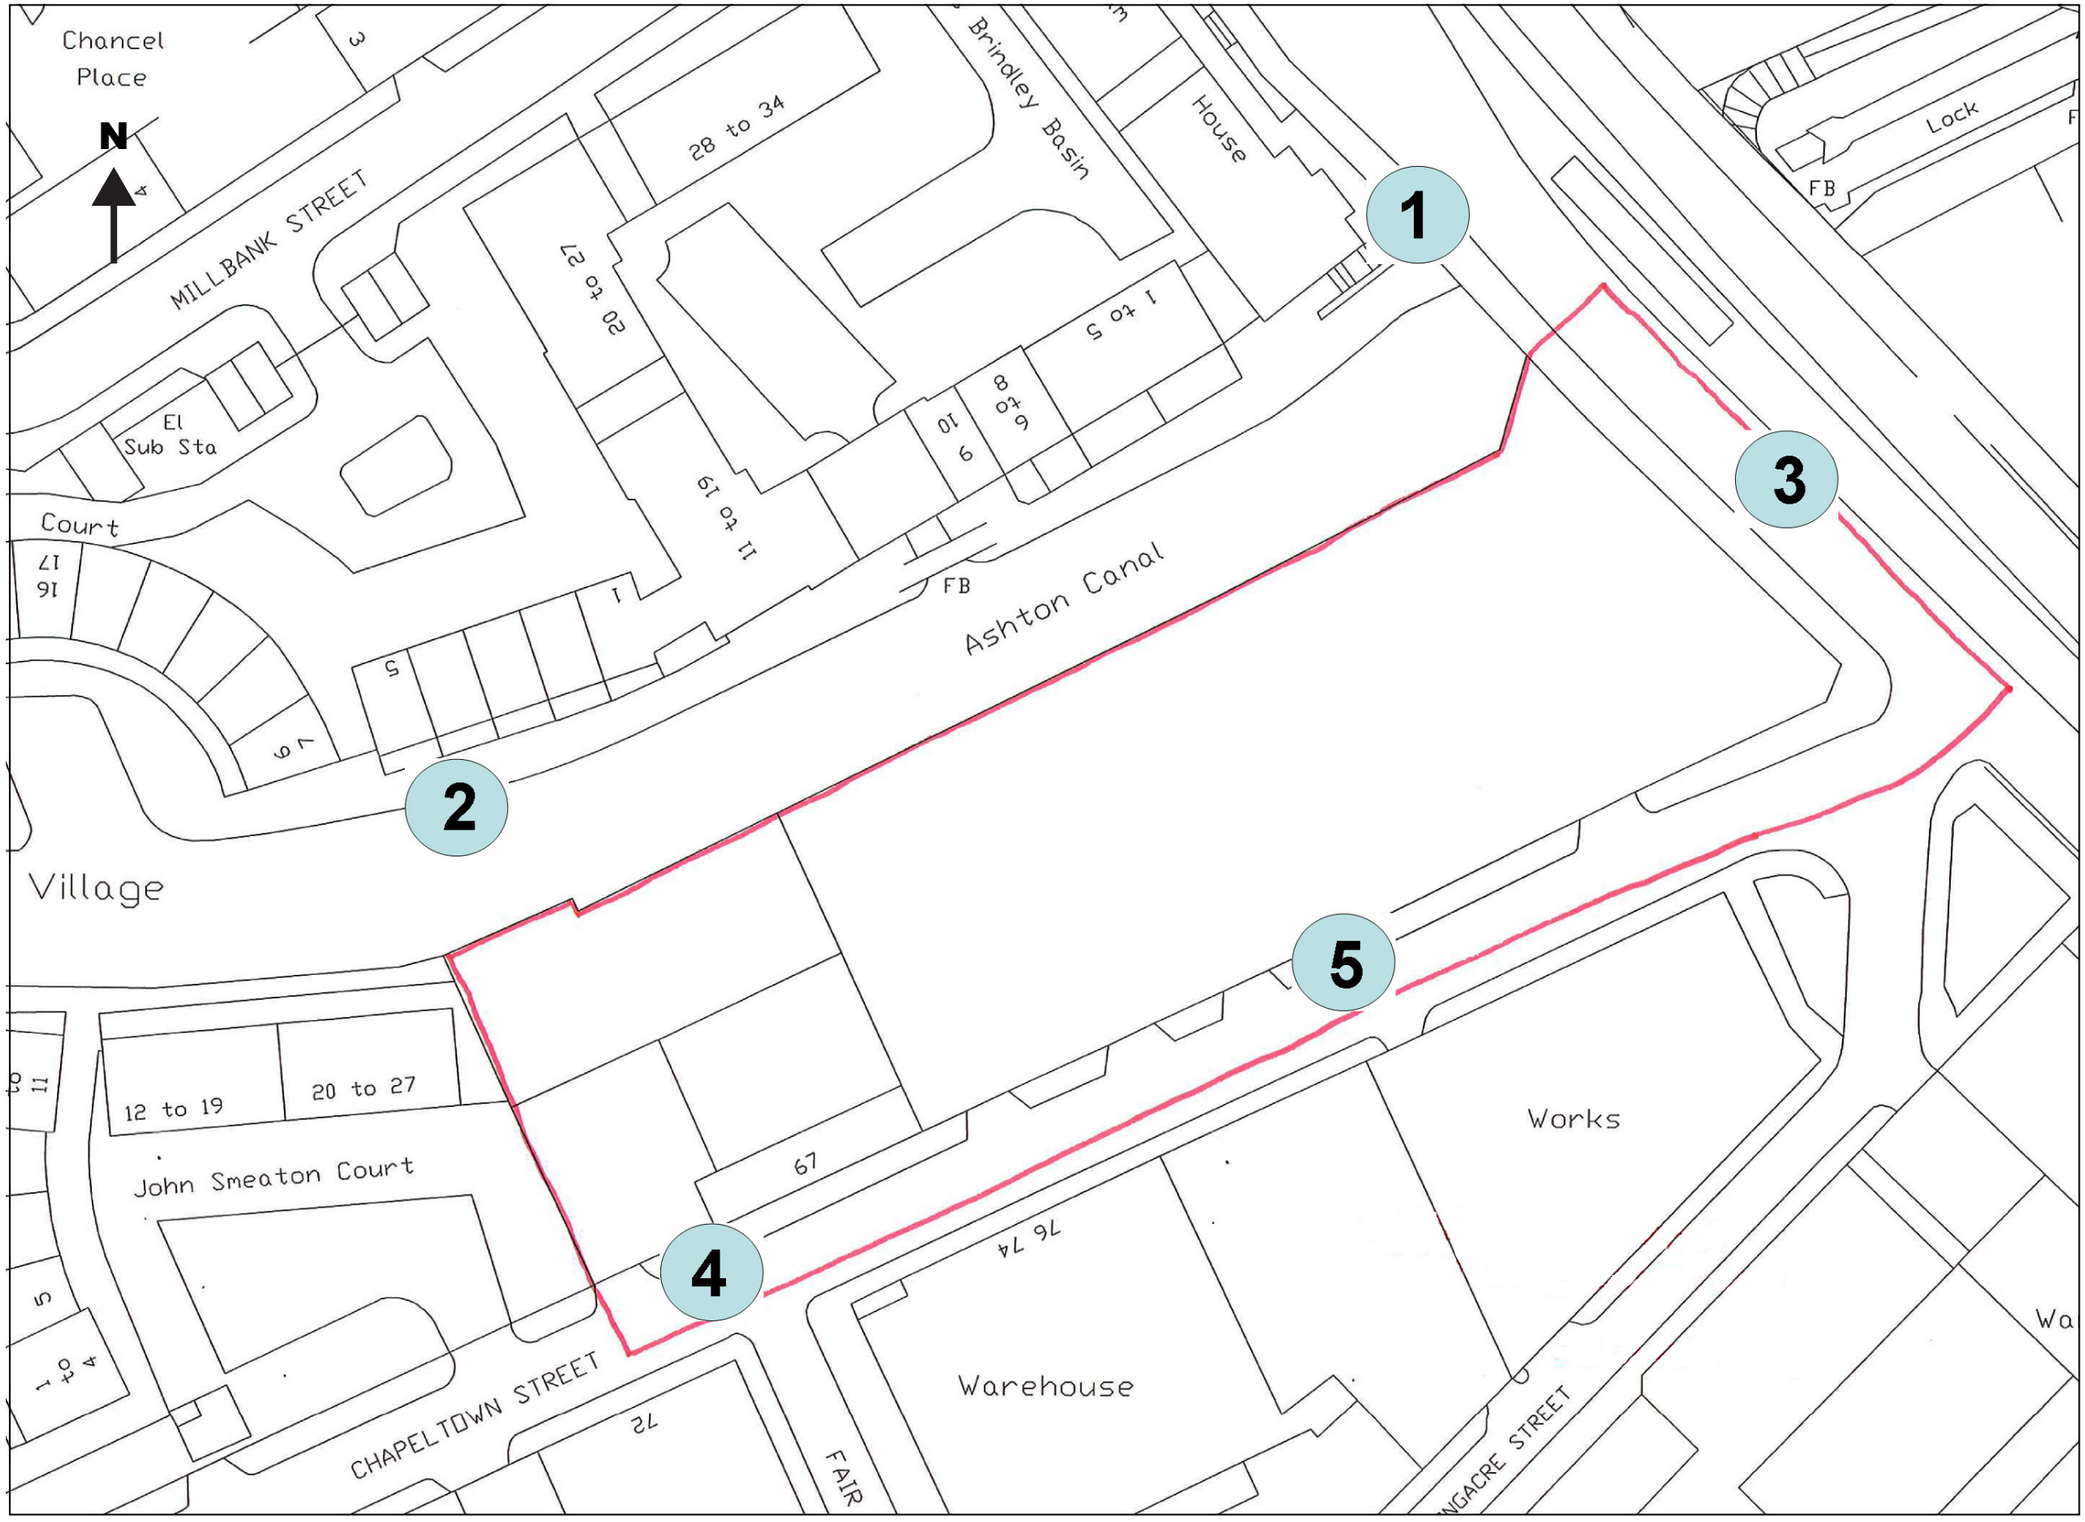


ARUP

St James's Buildings
Oxford Street
Manchester
M1 6EL
T +44(0)161 228 2331 **F** +44 (0)161 236 1057
www.arup.com

Client
Goldlodge Properties Ltd

Job Title
Chapeltown Street

Drawing Title
Noise Measurement Locations

Scale
Not To Scale

Drawing Status

Issue

123447-00 | **Figure 8.1**