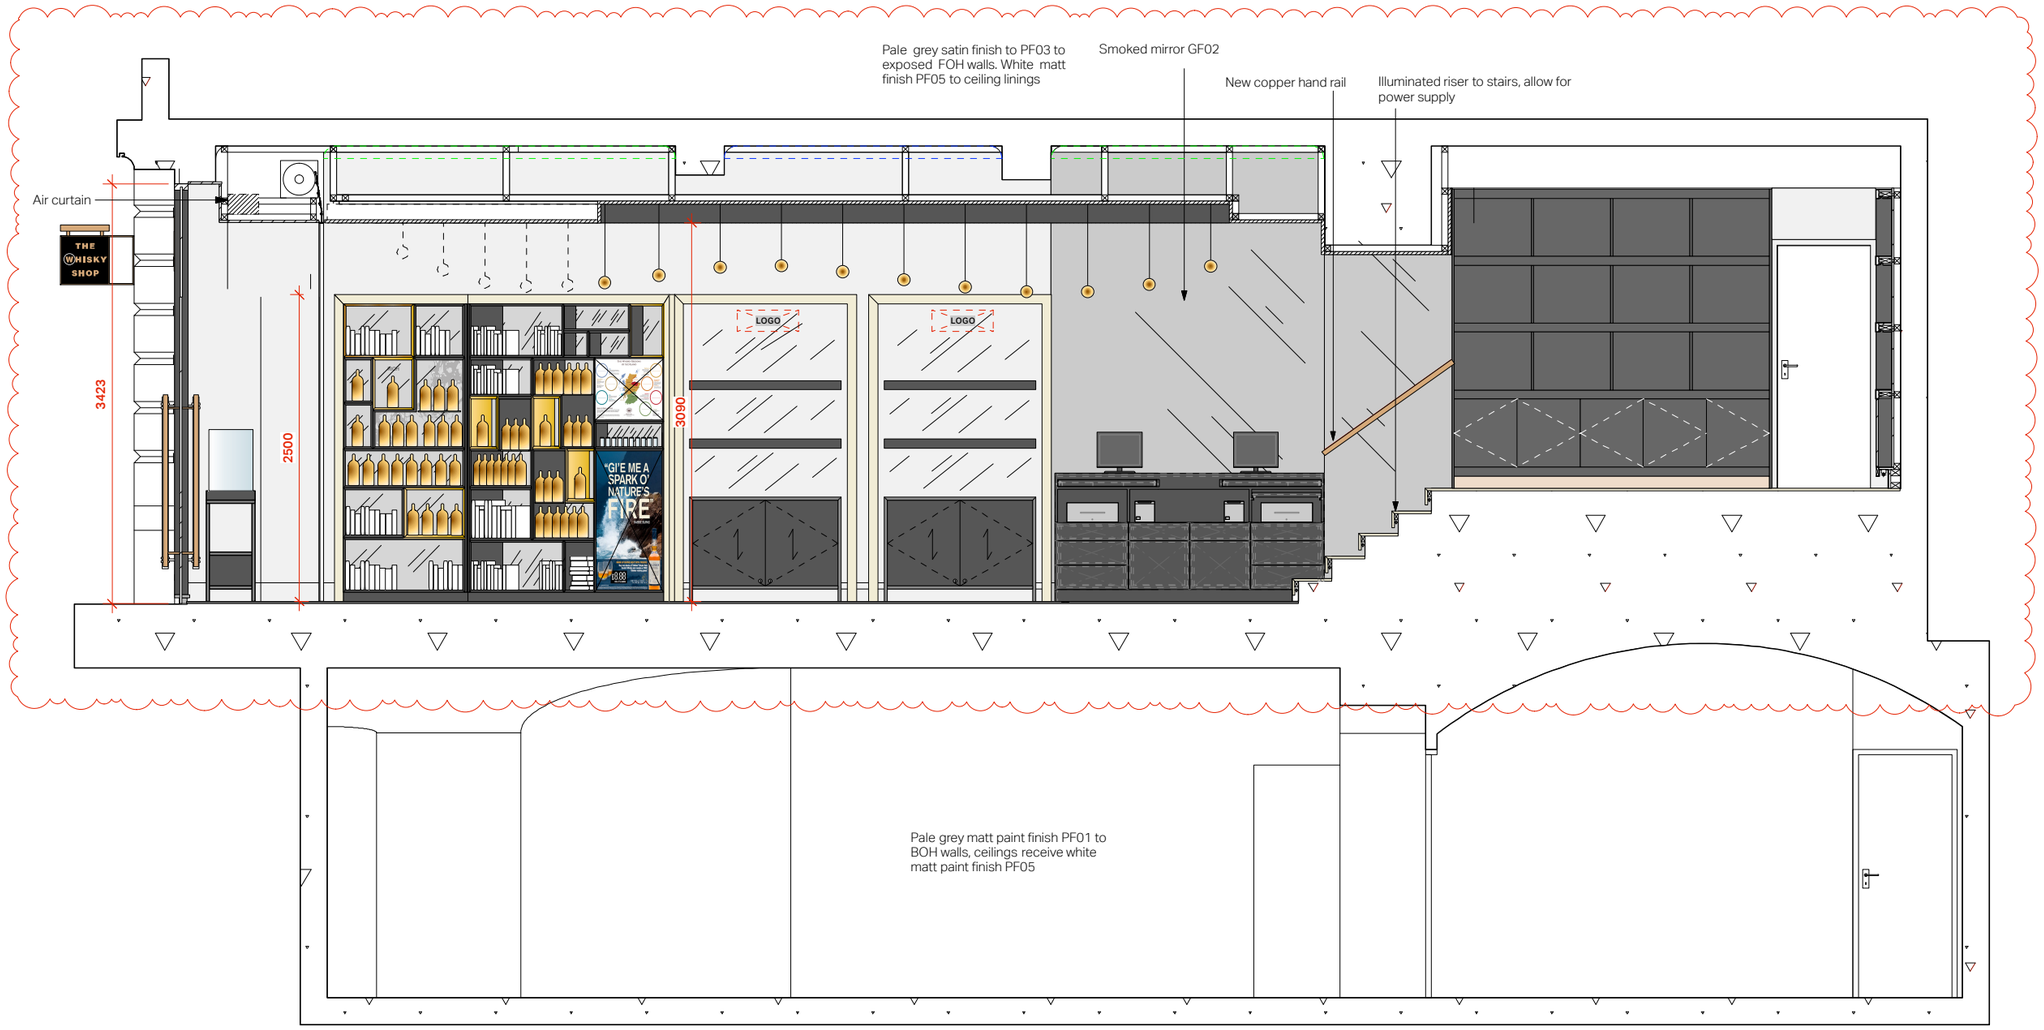


1 OVERALL FRONT ELEVATION
SCALE 1:125

©gpstudio 2012

This drawing is the property of gpstudio. Copyright is reserved by them and the drawing is issued on the condition that it is not copied, reproduced or disclosed to any unauthorised person, wholly or in part, without the consent in writing of gpstudio.

Notes

Do not scale from this drawing. All dimensions to be verified prior to manufacture and construction. Any discrepancies to be reported immediately.

- - - - - - INDICATES EXISTING CORNICING TO BE RESTAURED AND PAINTED WHITE

- - - - - - INDICATES REINSTATED CORNICING TO MATCH EXISTING AND PAINTED WHITE

SKIRTING TO BE REINSTATED TO ALL WALLS AND PAINTED TO MATCH WALL FINISH

Revisions

A	08.05.13	Elevation revised	JF

Status

FOR INFORMATION

Client	THE WHISKY SHOP
Project	MANCHESTER
Site address	3, Royal Exchange MANCHESTER

Drawing title

ELEVATION BB

Date	14.02.2013
Scale	1:25 @ A3
Drawn by	LS

Project no 0834

Drawing no 211

gpstudio

74 Great Suffolk Street
London SE1 0BL
United Kingdom

T +44 (0) 20 7692 5691
F +44 (0) 20 7692 5692

www.gpstudio.uk.com