
This drawing, the works & concepts depicted are copyright & may not be reproduced or made use of, either directly or indirectly without the express written consent of the Architect. Do not scale from this drawing. All heights, levels, sizes & dimensions to be checked on site before any work is put in hand.

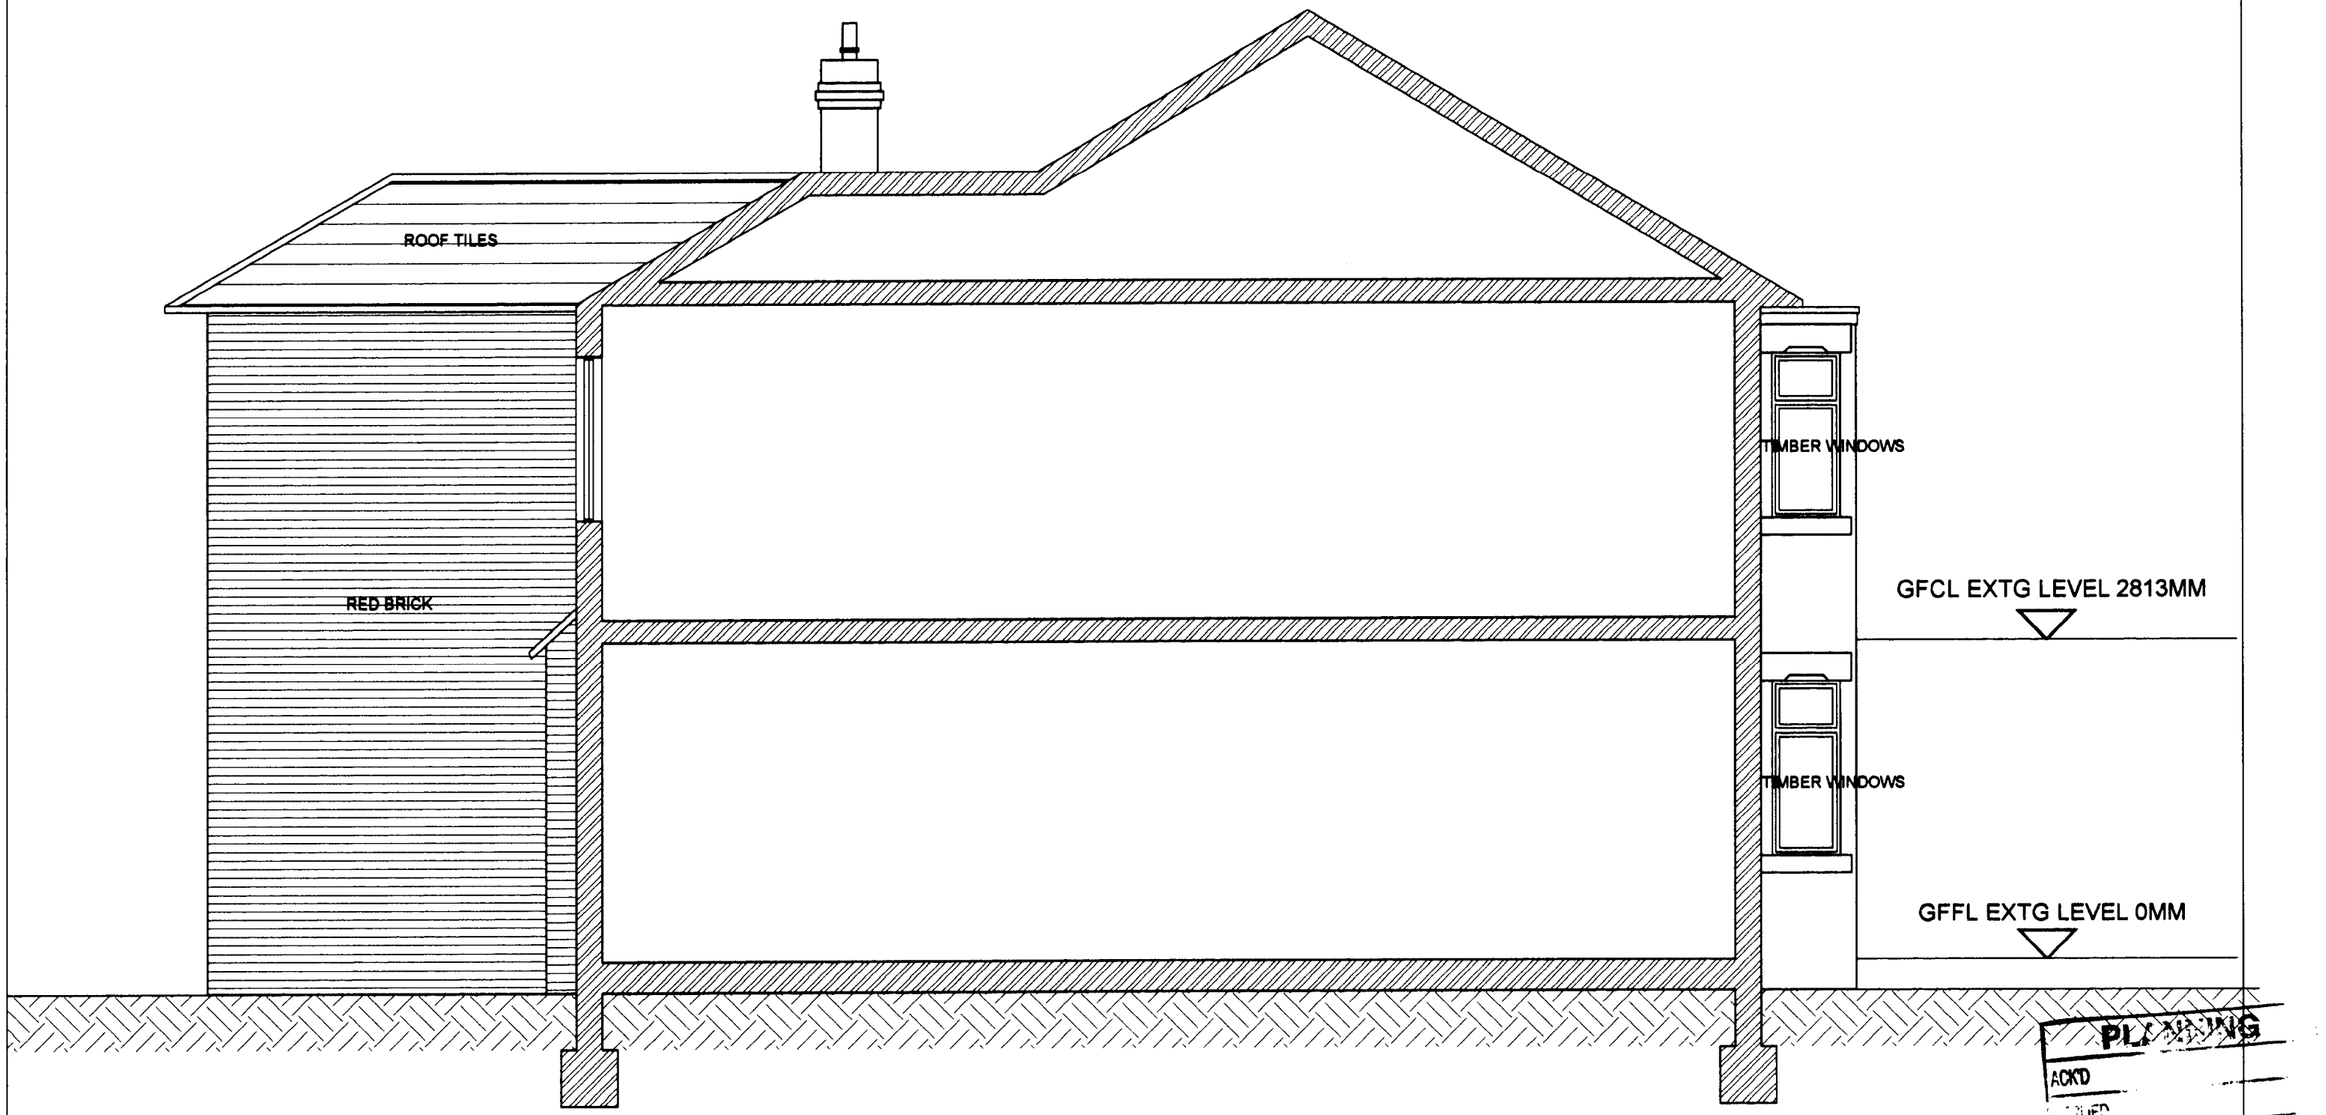

PLANNING
ACKD
24 JUN 2008
INIT REC'D

Remote
Architecture:Design:Management
T : 0161 225 2628
E : info@RemoteArchitecture.co.uk
A : Harwood House, 6 Harwood Road, Manchester, M19 1TN

Project Chandos Rd South
Drawing Title Existing Rear Side Elevation
Scale 1:50 Date May 08 Drawn By KJC Checked By Status PRELIMINARY

Drawing Number L(91)003 Rev. A
FOR ACTION

A3L-040421